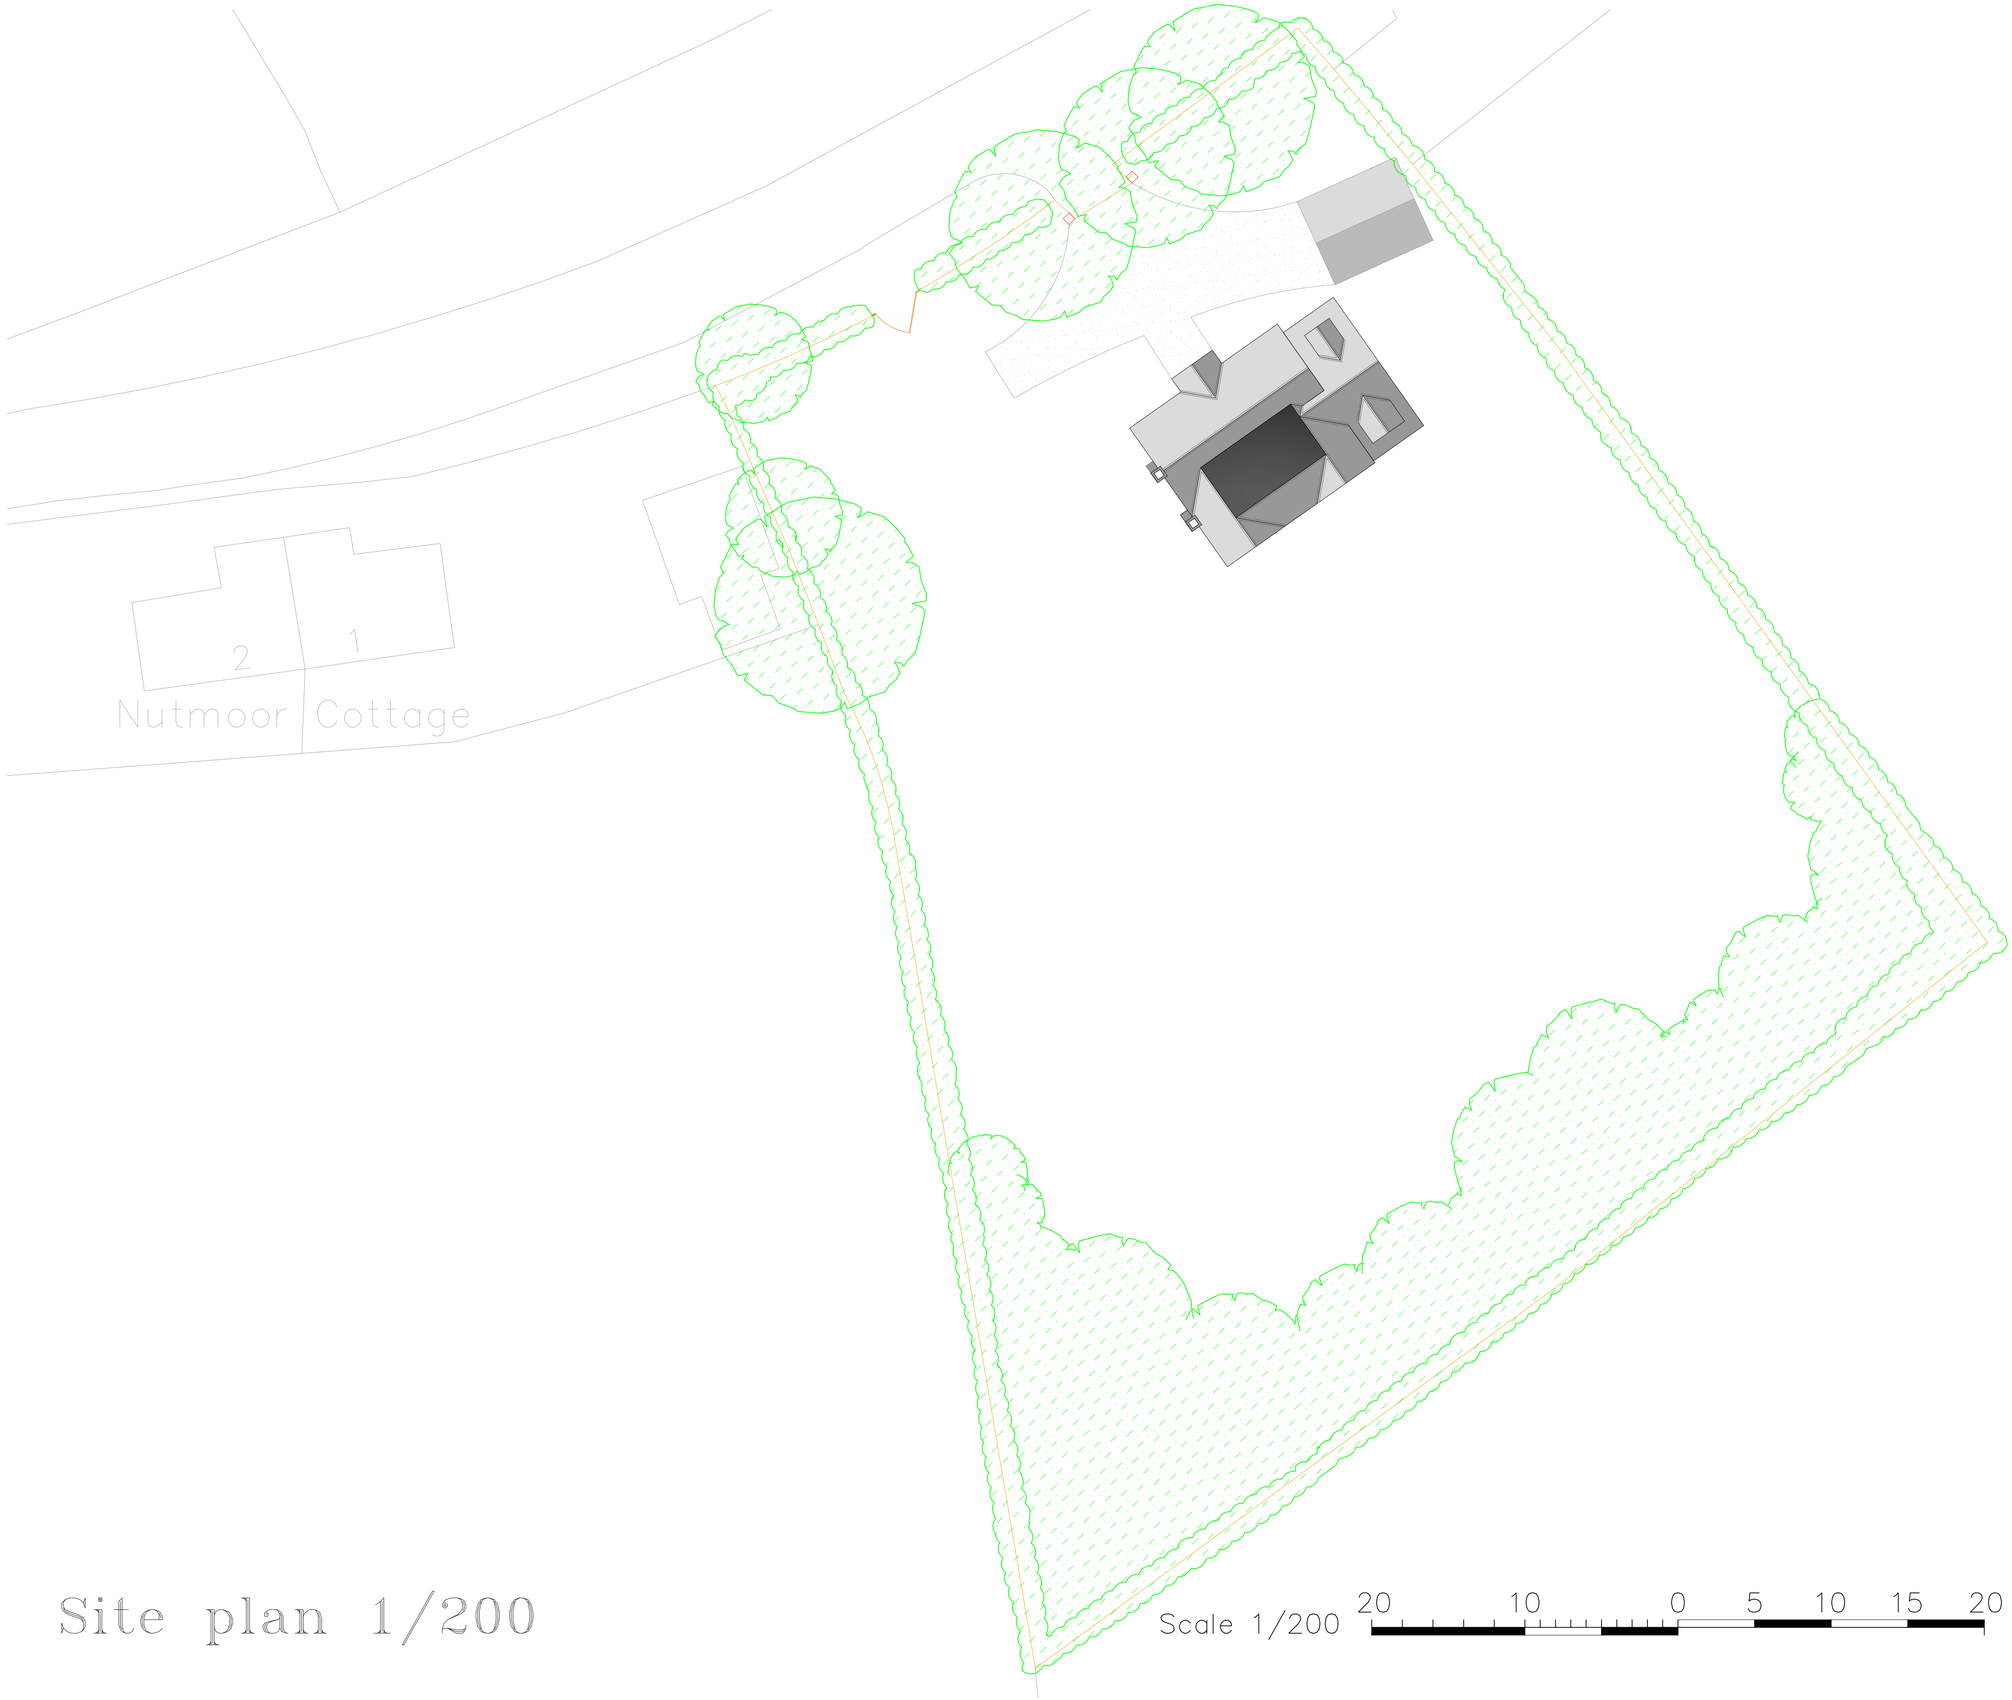


Site plan 1/200

Notes

These plans are for the purpose of submitting to Local Authority development control only.

On construction builder must refer to Building Regulation Approved documents A through to P. To ensure all work carried out conforms with current rules and regulations.

All plans to be submitted to the appropriate authorities.

All dimensions to be checked on site by contractor and not scaled from this drawing.

1MoreRoom.co.uk
Hampshires Premier Architectural Services

Notes at Construction

All works to conform with Building Regulations and British Standards.

Builder is responsible for all work carried out.

On construction builder must refer to Building Regulation Approved documents A through to P. To ensure all work carried out conforms with current rules and regulations.

Planning Application

Notes

Drawing is Copyright of 1MoreRoom.co.uk any reproduction in whole or in part is strictly forbidden.

All construction dimensions must be checked on site and not scaled from this drawing. All dimensions show on drawing are approx and do not allow for building tolerance and must be checked on site prior to work commencing.

All work carried out must comply with British Standards and Building Regulations.

All material to comply with British Standards.

Project to be undertaken in full compliance with C.D.M Regulations.

Client
Mr & Mrs Seward

Site
Oakleigh
Eastleigh

Brief
Rear & Side Extension

Drawing Title
Site Plan

Scale 1:100	*Date* July 2016
Drg.No. Oak -PPrev	*Drawn By* BJG