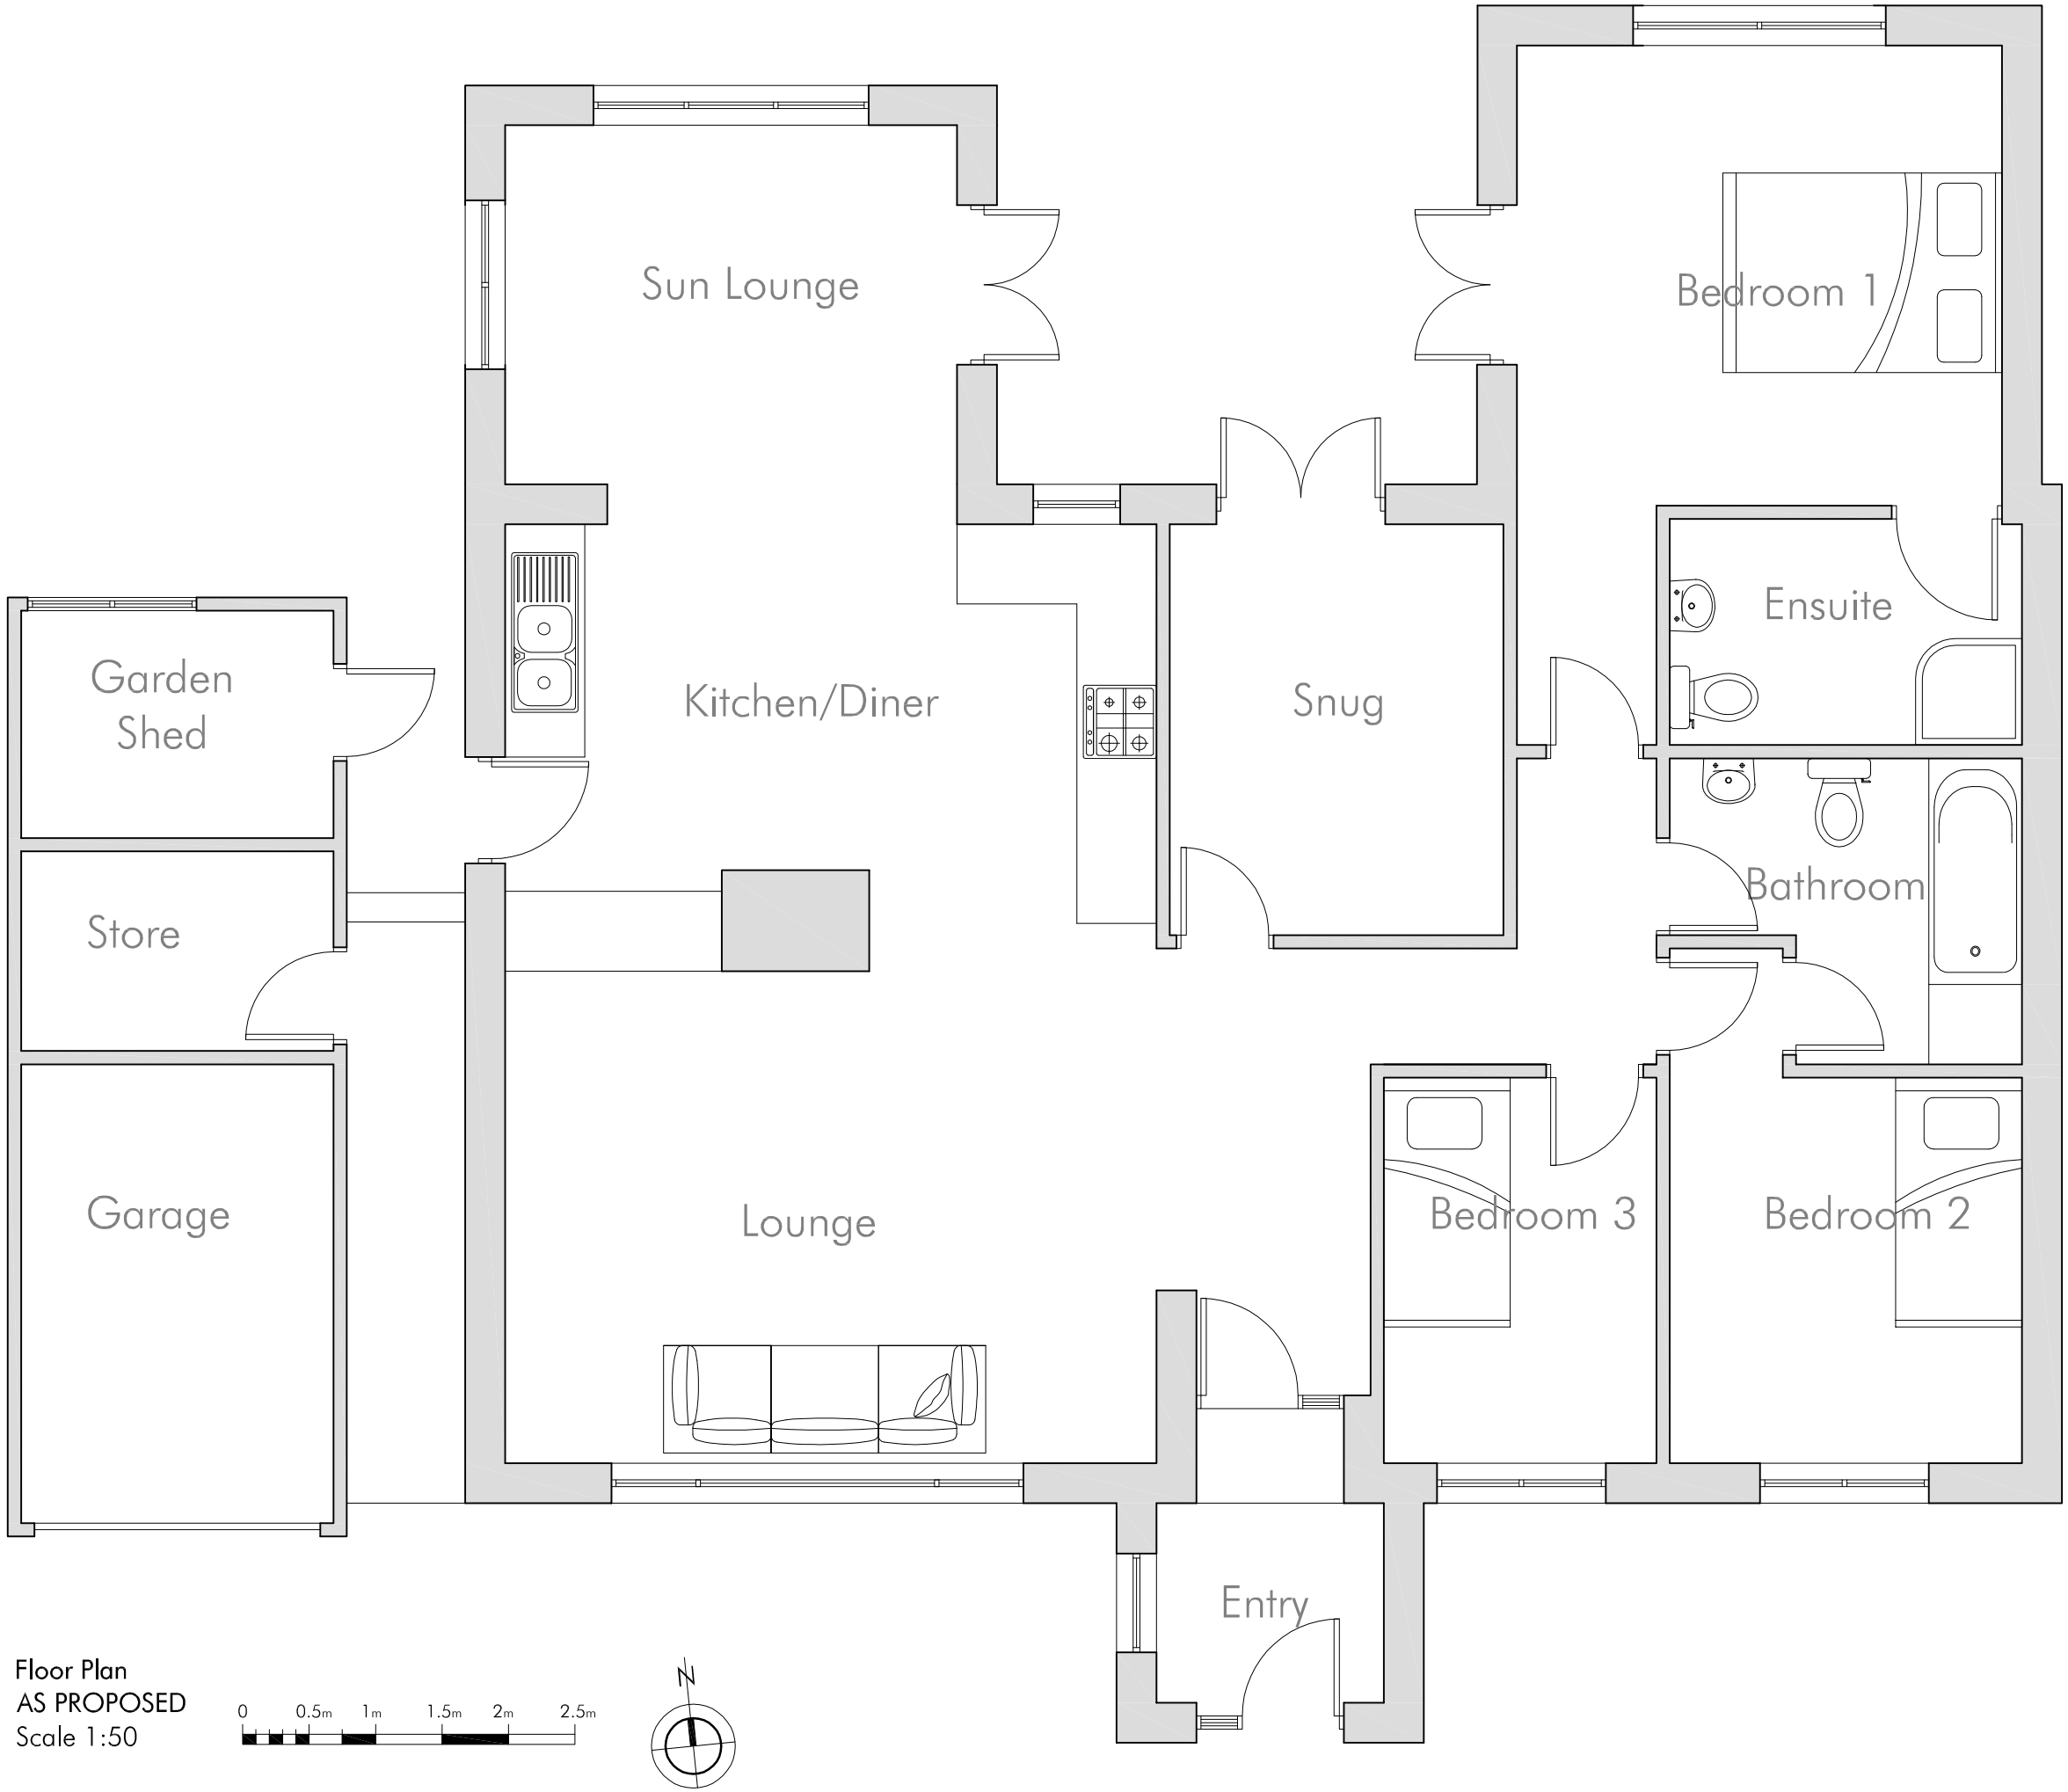


Floor Plan
AS PROPOSED
Scale 1:50

0 0.5m 1m 1.5m 2m 2.5m

Original Drawing Size: A3

No.	Description	Date
-	-	-

SC Architecture
Anchor House, School Lane
Chandlers Ford, Eastleigh
Hampshire SO53 4DY

T: 023 8026 9222
E: info@sc-architecture.co.uk
W: www.sc-architecture.co.uk

RIBA
Chartered Practice

Drawing Title:
Floor Plan
AS PROPOSED

Project Title:
28 Mortimers Lane
Fair Oak, Eastleigh
SO50 7BD

Drawing No.:
3924-P-04

Revision:	-
Date:	Aug' 15
Scale:	1:50
Drawn:	ML
Checked:	MSS

This drawing is the copyright of the company and must not be reproduced or used without permission. Annotated dimensions are to be taken in preference to scaled dimensions and site dimensions must be checked before work is commenced