

Proposed Elevations scale 1:100

0m 1.0 2.0 3.0 4.0 5.0 6.0 7.0 8.0 9.0 10.0m

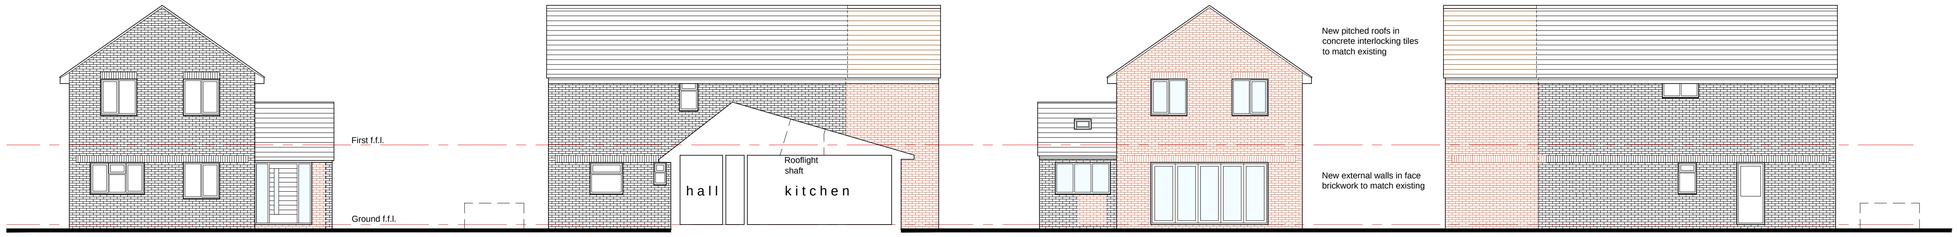


Front north | Side west | Rear south | Side east

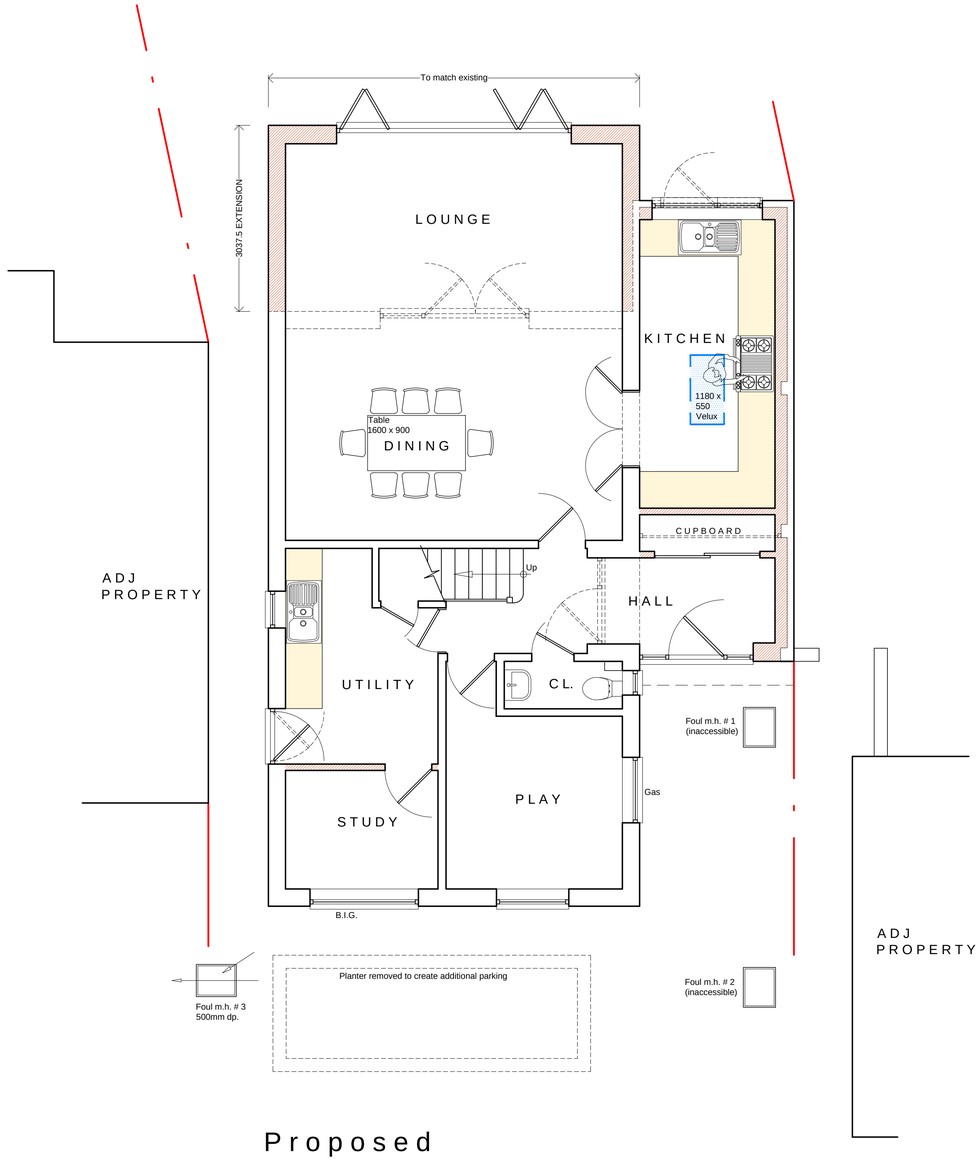


Proposed Ground Floor Plan scale 1:50

0m 0.5 1.0 1.5 2.0 2.5 3.0

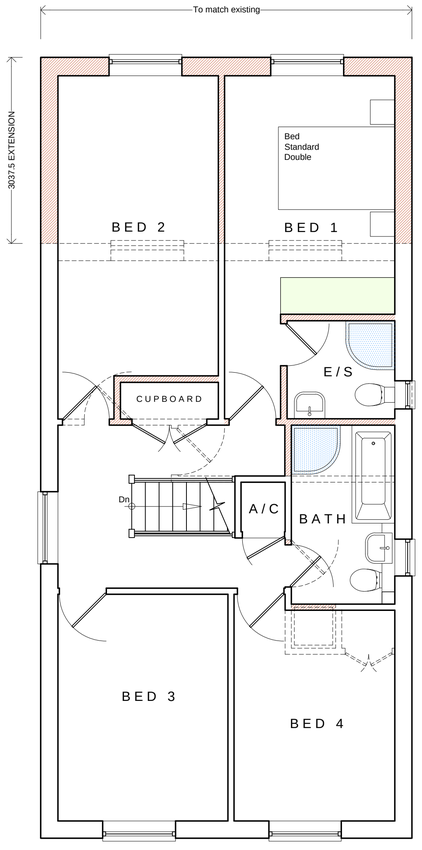

Proposed First Floor Plan scale 1:50

0m 0.5 1.0 1.5 2.0 2.5 3.0

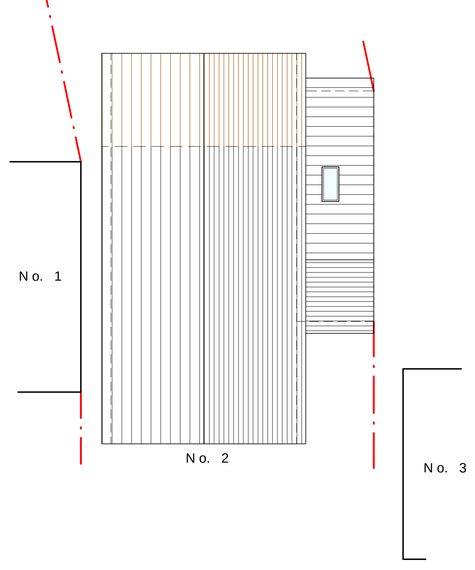

Proposed Roof Plan

scale 1:100

General Notes:

This drawing is the copyright of N & J Design Limited and may not be copied in whole or in part without prior permission.

It is the clients/developers responsibility to ensure all relevant approvals are in place and conditions satisfied prior to commencement of works, including, but not limited to:

The Party Wall etc Act 1996
Local Authority Planning Consent
Highways (Road opening permit)
Local Water Authority
Building Regulations (Local Authority, NHBC etc)
Environment Agency

Rev:	Date:	Description:
C	18.06.15	Prepared for planning application
B	20.03.15	Kitchen moved to existing garage
A	19.03.15	Amended to client's requirements

Status: PLANNING

Title: Proposed: Plans & Elevations

Project: 2 Yew Tree Court, Botley Road, West End, Southampton, SO30 3JS

N & J Design Ltd
Malt House Studios
4 Brook Street
Bishops Waltham
Southampton
SO32 1AX
t: 01489 890531 www.nandjdesign.co.uk

Drawn: N. Keatley Date: 03/03/15
Checked: Date:
Scale: 1:50 1:100 Revision: C
Drawing no: 2015.01.03/02

A1 sheet