


PROPOSED PLANS @ 1:100

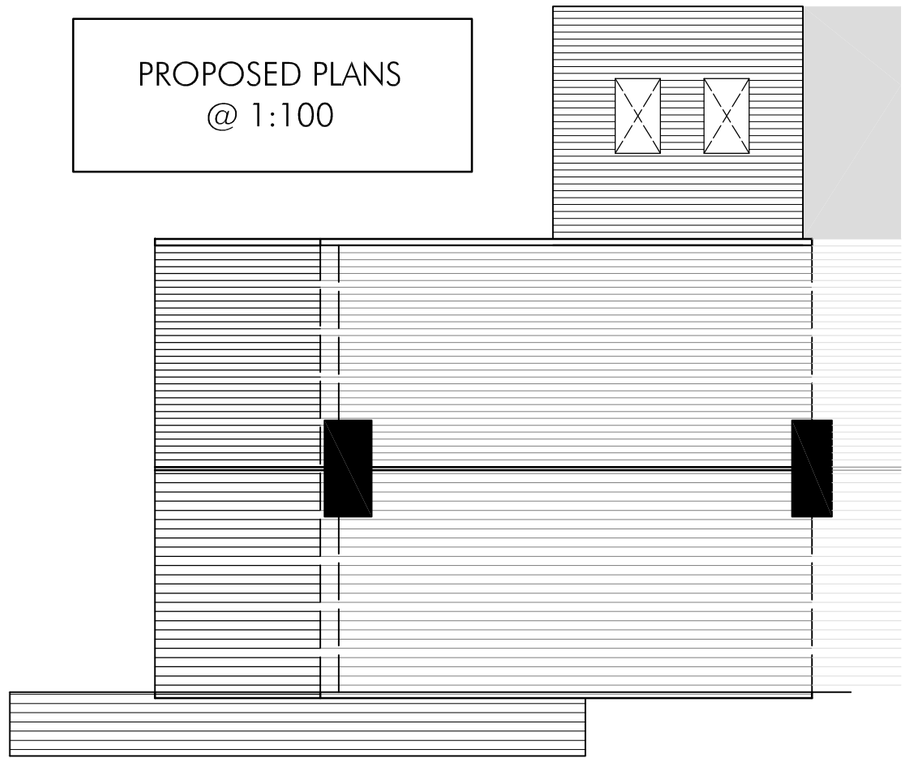

PROPOSED - ROOF PLAN

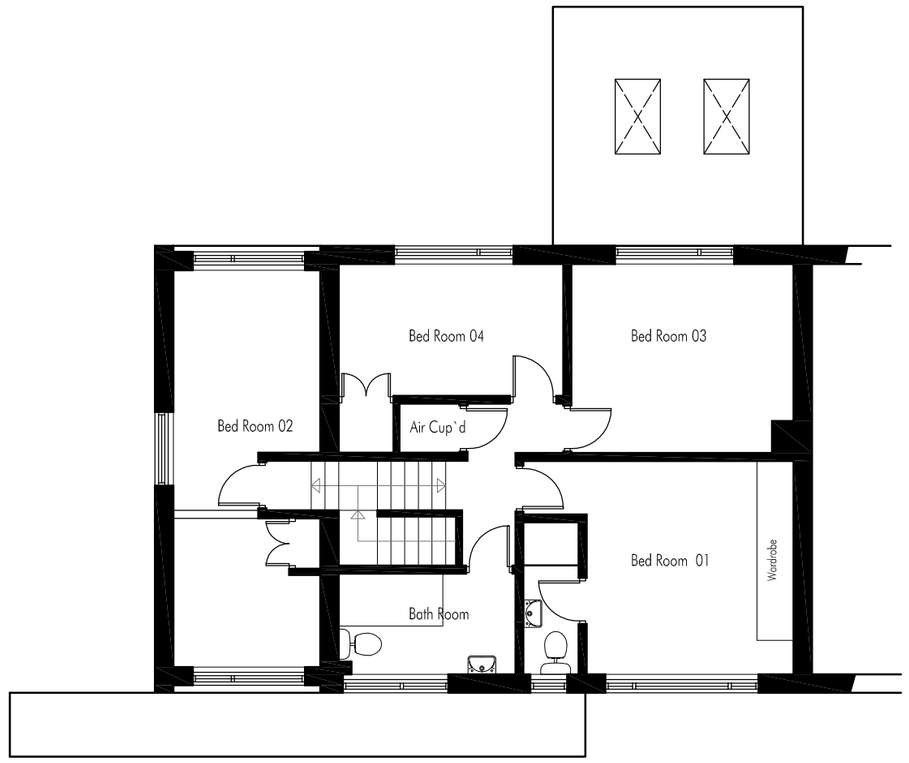

PROPOSED - FIRST FLOOR PLAN

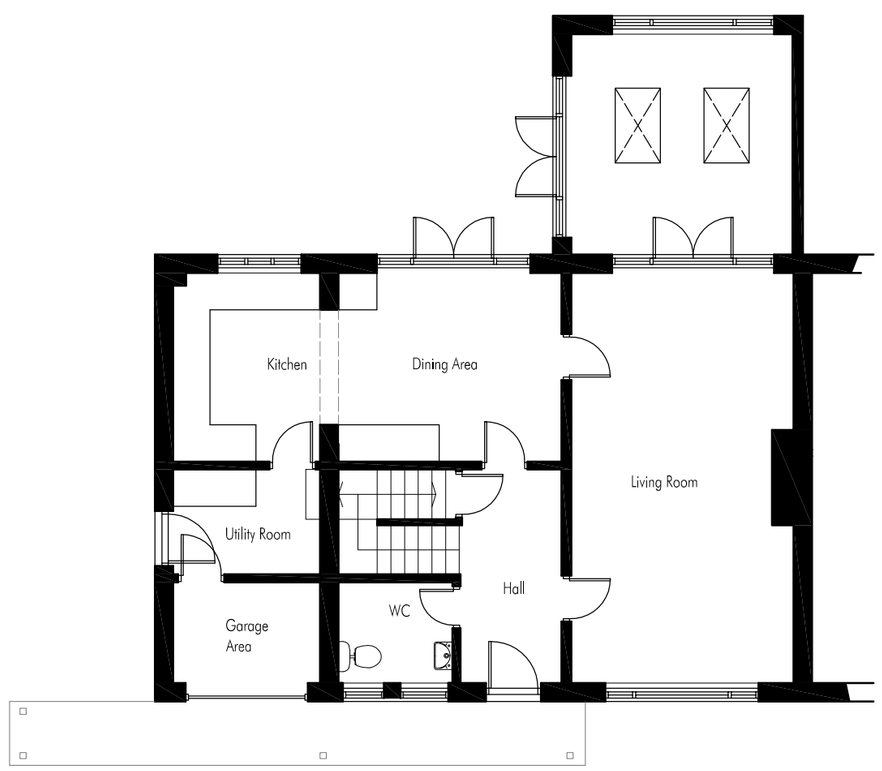

PROPOSED - FIRST FLOOR PLAN

AS EXISTING ELEVATIONS @ 1:100


0 1m 2m 3m 4m 5m



Existing gate and fence retained

North Elevation


MATERIALS:
1) Roofs; New roof tiles to match existing
2) Walls; Brick to match existing
3) Windows; White Upvc to match existing
4) Porch; Timber post, roof tiles to match main house

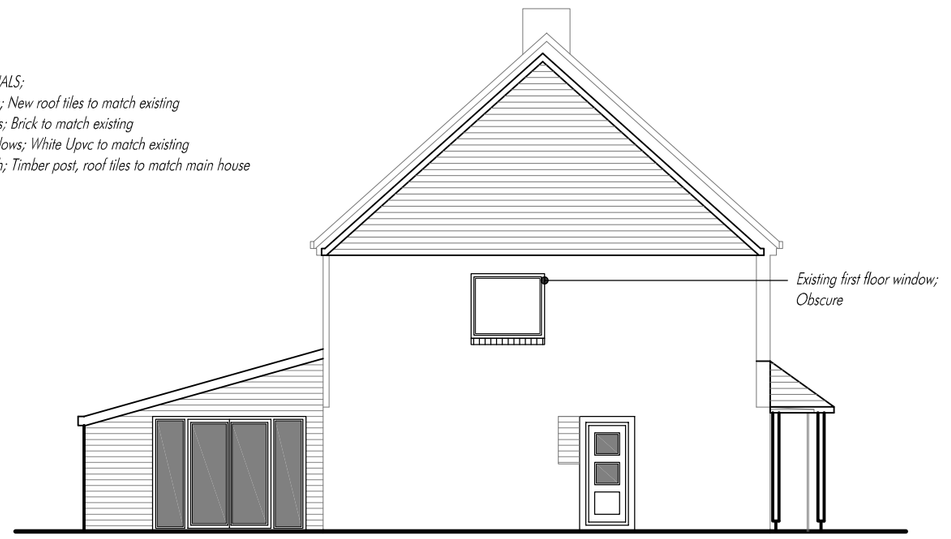

East Elevation



South Elevation

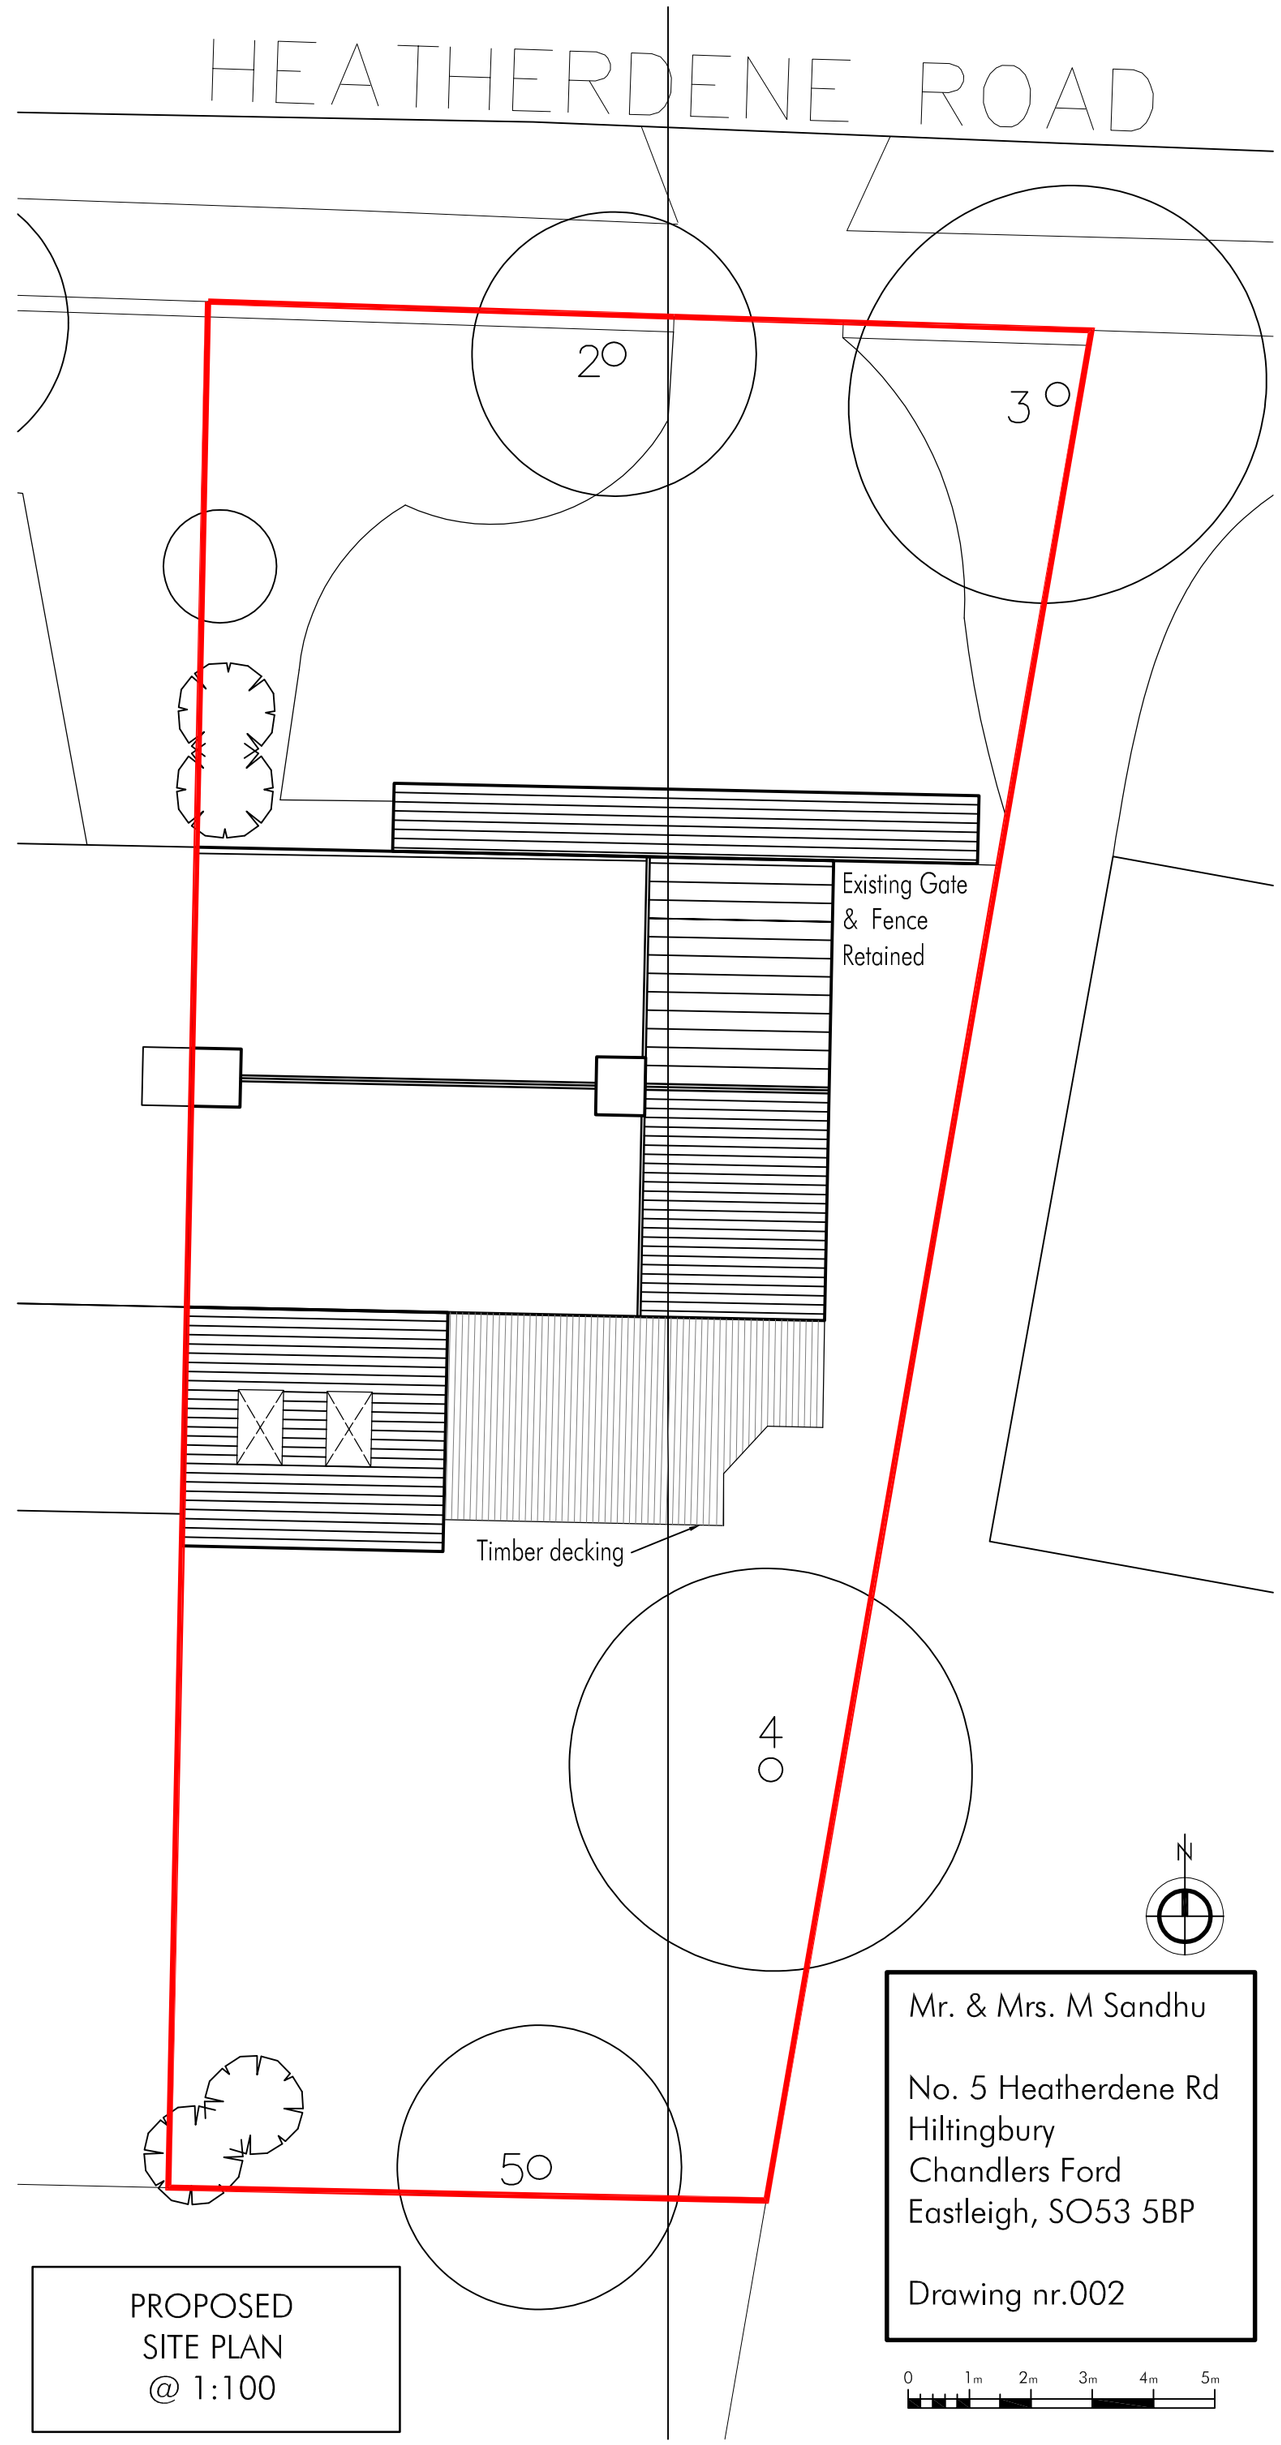

PROPOSED SITE PLAN @ 1:100

0 1m 2m 3m 4m 5m

Mr. & Mrs. M Sandhu

No. 5 Heatherdene Rd
Hiltingbury
Chandlers Ford
Eastleigh, SO53 5BP

Drawing nr.002

A2 SHEET