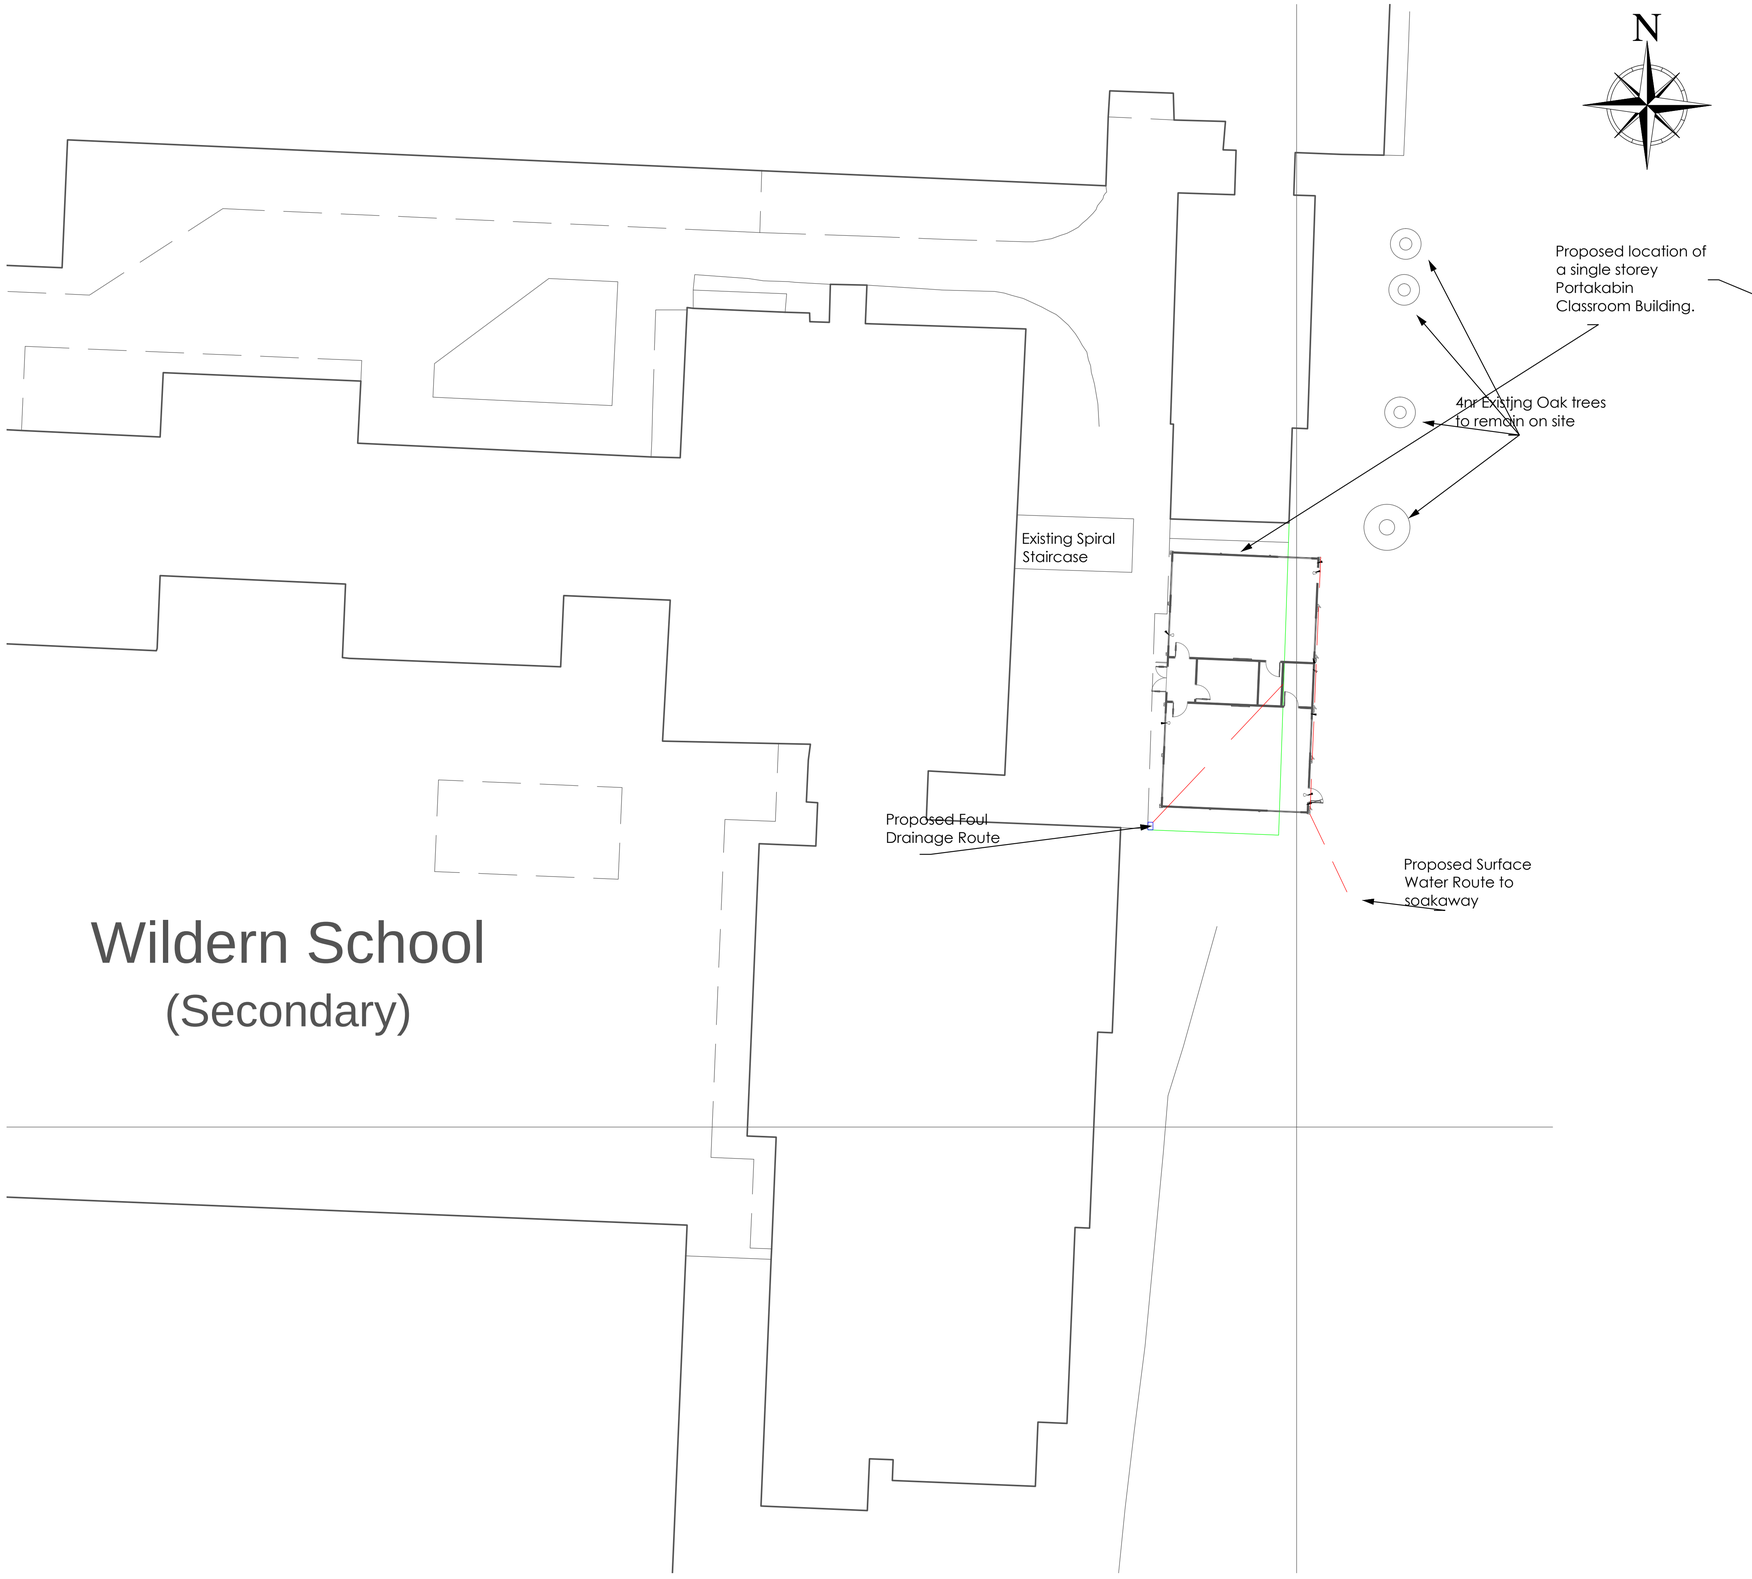

BLOCK PLAN
scale 1:200

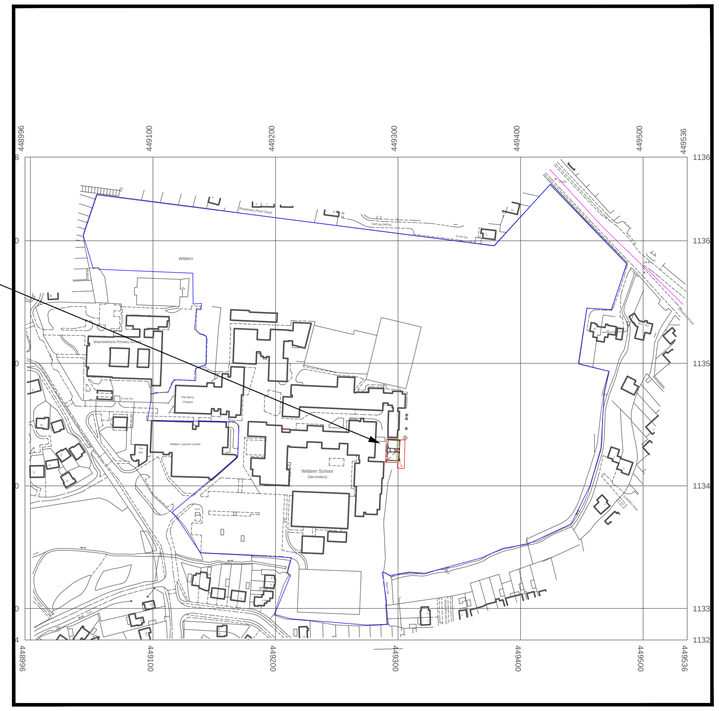

Crown Copyright 2006
Reproduction in whole or in part is prohibited without the prior permission of Ordnance Survey.

LOCATION PLAN
scale 1:2500

© Portakabin Limited 2000
This drawing is the property of Portakabin Limited. it must not be copied or reproduced or divulged to anyone without written permission.

Portakabin **Total Solutions**

Proposed Temporary Portakabin Science Practical Classrooms at;

Wildern School, Wildern Lane, Hedge End, Southampton, SO30 4EJ

Date: 10th April 2014

Scale : 1:200 & 1:2500

Drawing Number TSLP220105502 rev 2