

Proposed East Elevation



Proposed North Elevation

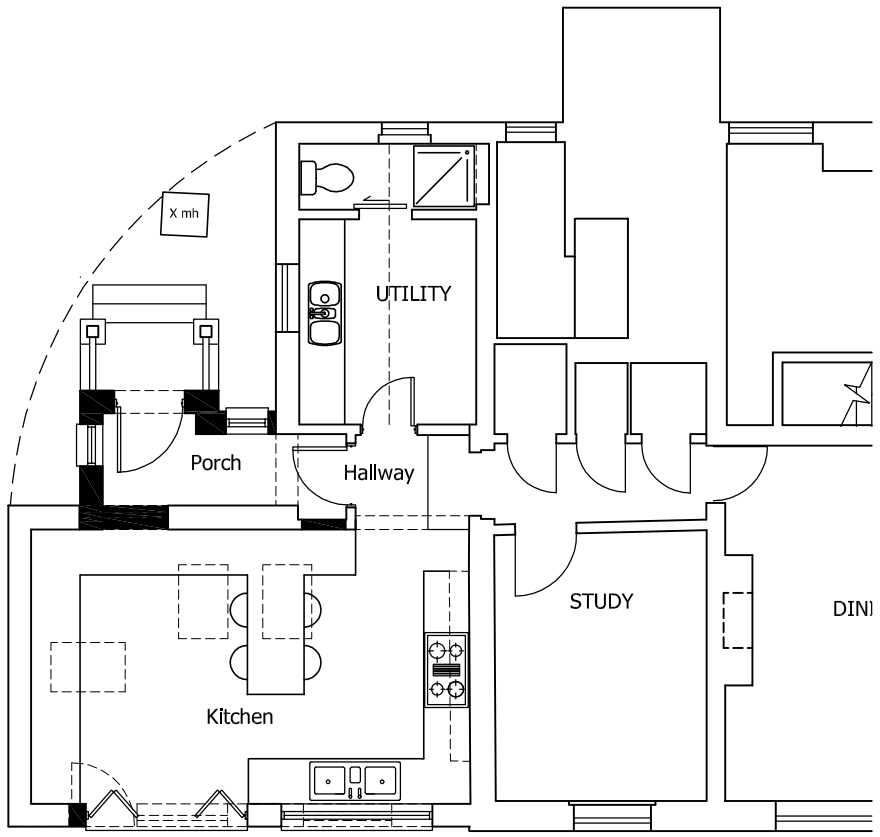

Proposed Ground Floor (Part)

1:100 1m 2m 3m 4m 5m 6m 7m 8m 9m 10m

METROSCAPE DESIGN LTD
Malcolm Stevens BA (Hons) Arch Tech
Shady Oak, 5 Ayerswood
Bursledon Road, Hedge End
Southampton, Hampshire
SO30 0DF
Tel/Fax: 023 80403794
Email : malcstevens@metroscape.co.uk

Project	2 BROWNHILL, SALTERNS LANE, BURSLEDON, SOTON SO31 8DH
Drawing Title	PROPOSED GROUND FLOOR & ELEVATIONS - PROPOSED PORCH
Client	MR & MRS L BARROW

Project No	P12021
Date OCT 12	Scale 1:100
Drawing No	P03
Revision	

This drawing is copyright of the Architectural Consultant & must not be reproduced without permission.