Notes
All dimensions and details to be checked on site by builder prior to commencement of works.
This plan must not be acted upon Until it has been approved by the Local Authority.
Client to conform to party wall act of 1996 if required.

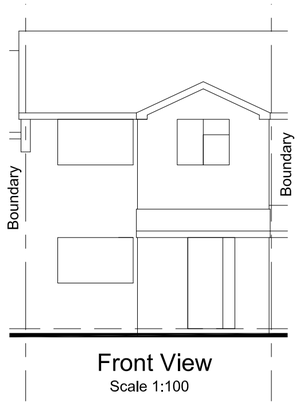

Front View
Scale 1:100

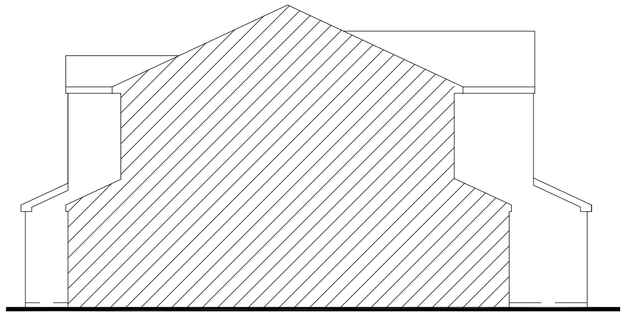

Side View
Scale 1:100

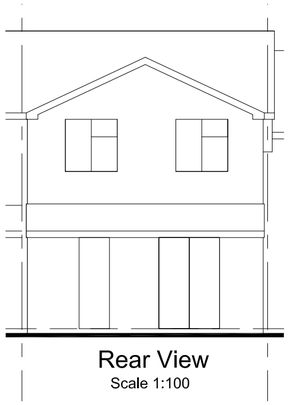

Rear View
Scale 1:100

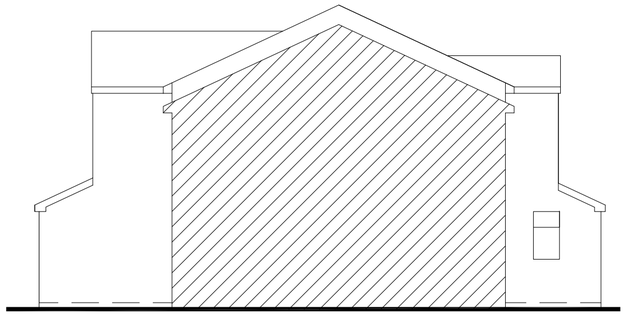

Side View
Scale 1:100

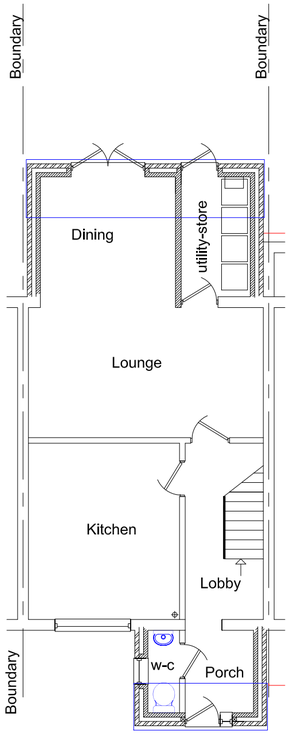

Ground Floor Plan
Scale 1:100

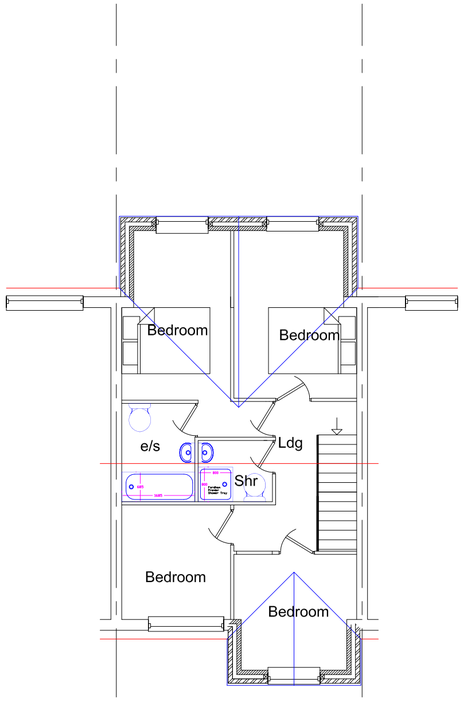

First Floor Plan
Scale 1:100

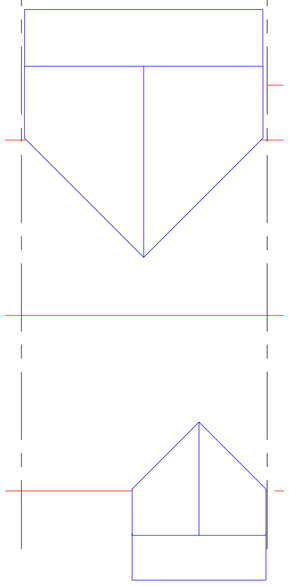

Roof Plan
Scale 1:100

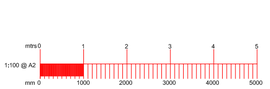

B		
A		
	Date	Revisions

Drawing Title.
Proposed Single/Two Storey Front/Rear Extension

SITE ADDRESS	CLIENT ADDRESS
Mr Facchini & Mrs Dodds 20 Lynx Close Bishopstoke Eastleigh SO50 8NY	

Scale. as noted PAPER SIZE A2

Date. February 2015 Drawn by. R.N.S.

Sanders Design Services ltd
95 Cedar Road
Hythe
Southampton
SO45 3PX
www.sandersdesignservices.co.uk
info@sandersdesignservices.co.uk
023 8020 7195

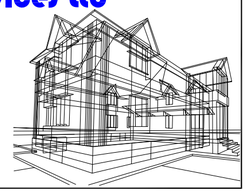

Drawing No dod sht 2 Revision x