BS category A — Tree of high quality

BS category B — Tree of moderate quality

BS category C — Trees of low quality

Estimated tree positions and canopies not included on original land survey

Construction exclusion zone (CEZ) to be protected by fencing

Area of ground protection

Estimated footprint of existing building not shown on topo

Root protection area (RPA) boundaries for category A and B trees

Root protection area (RPA) boundaries for category C trees

Tree schedule

Tree No	Species	Category	RPA Radius	Tree Works
T1	Oak	A	10.5	-
T2	Norway spruce	B	5.4	-
T3	Cypress	C	4.2	-
T4	Cypress	C	3.6	-
T5	Cypress	C	5.4	-
T6	Beech	C	4.8	-

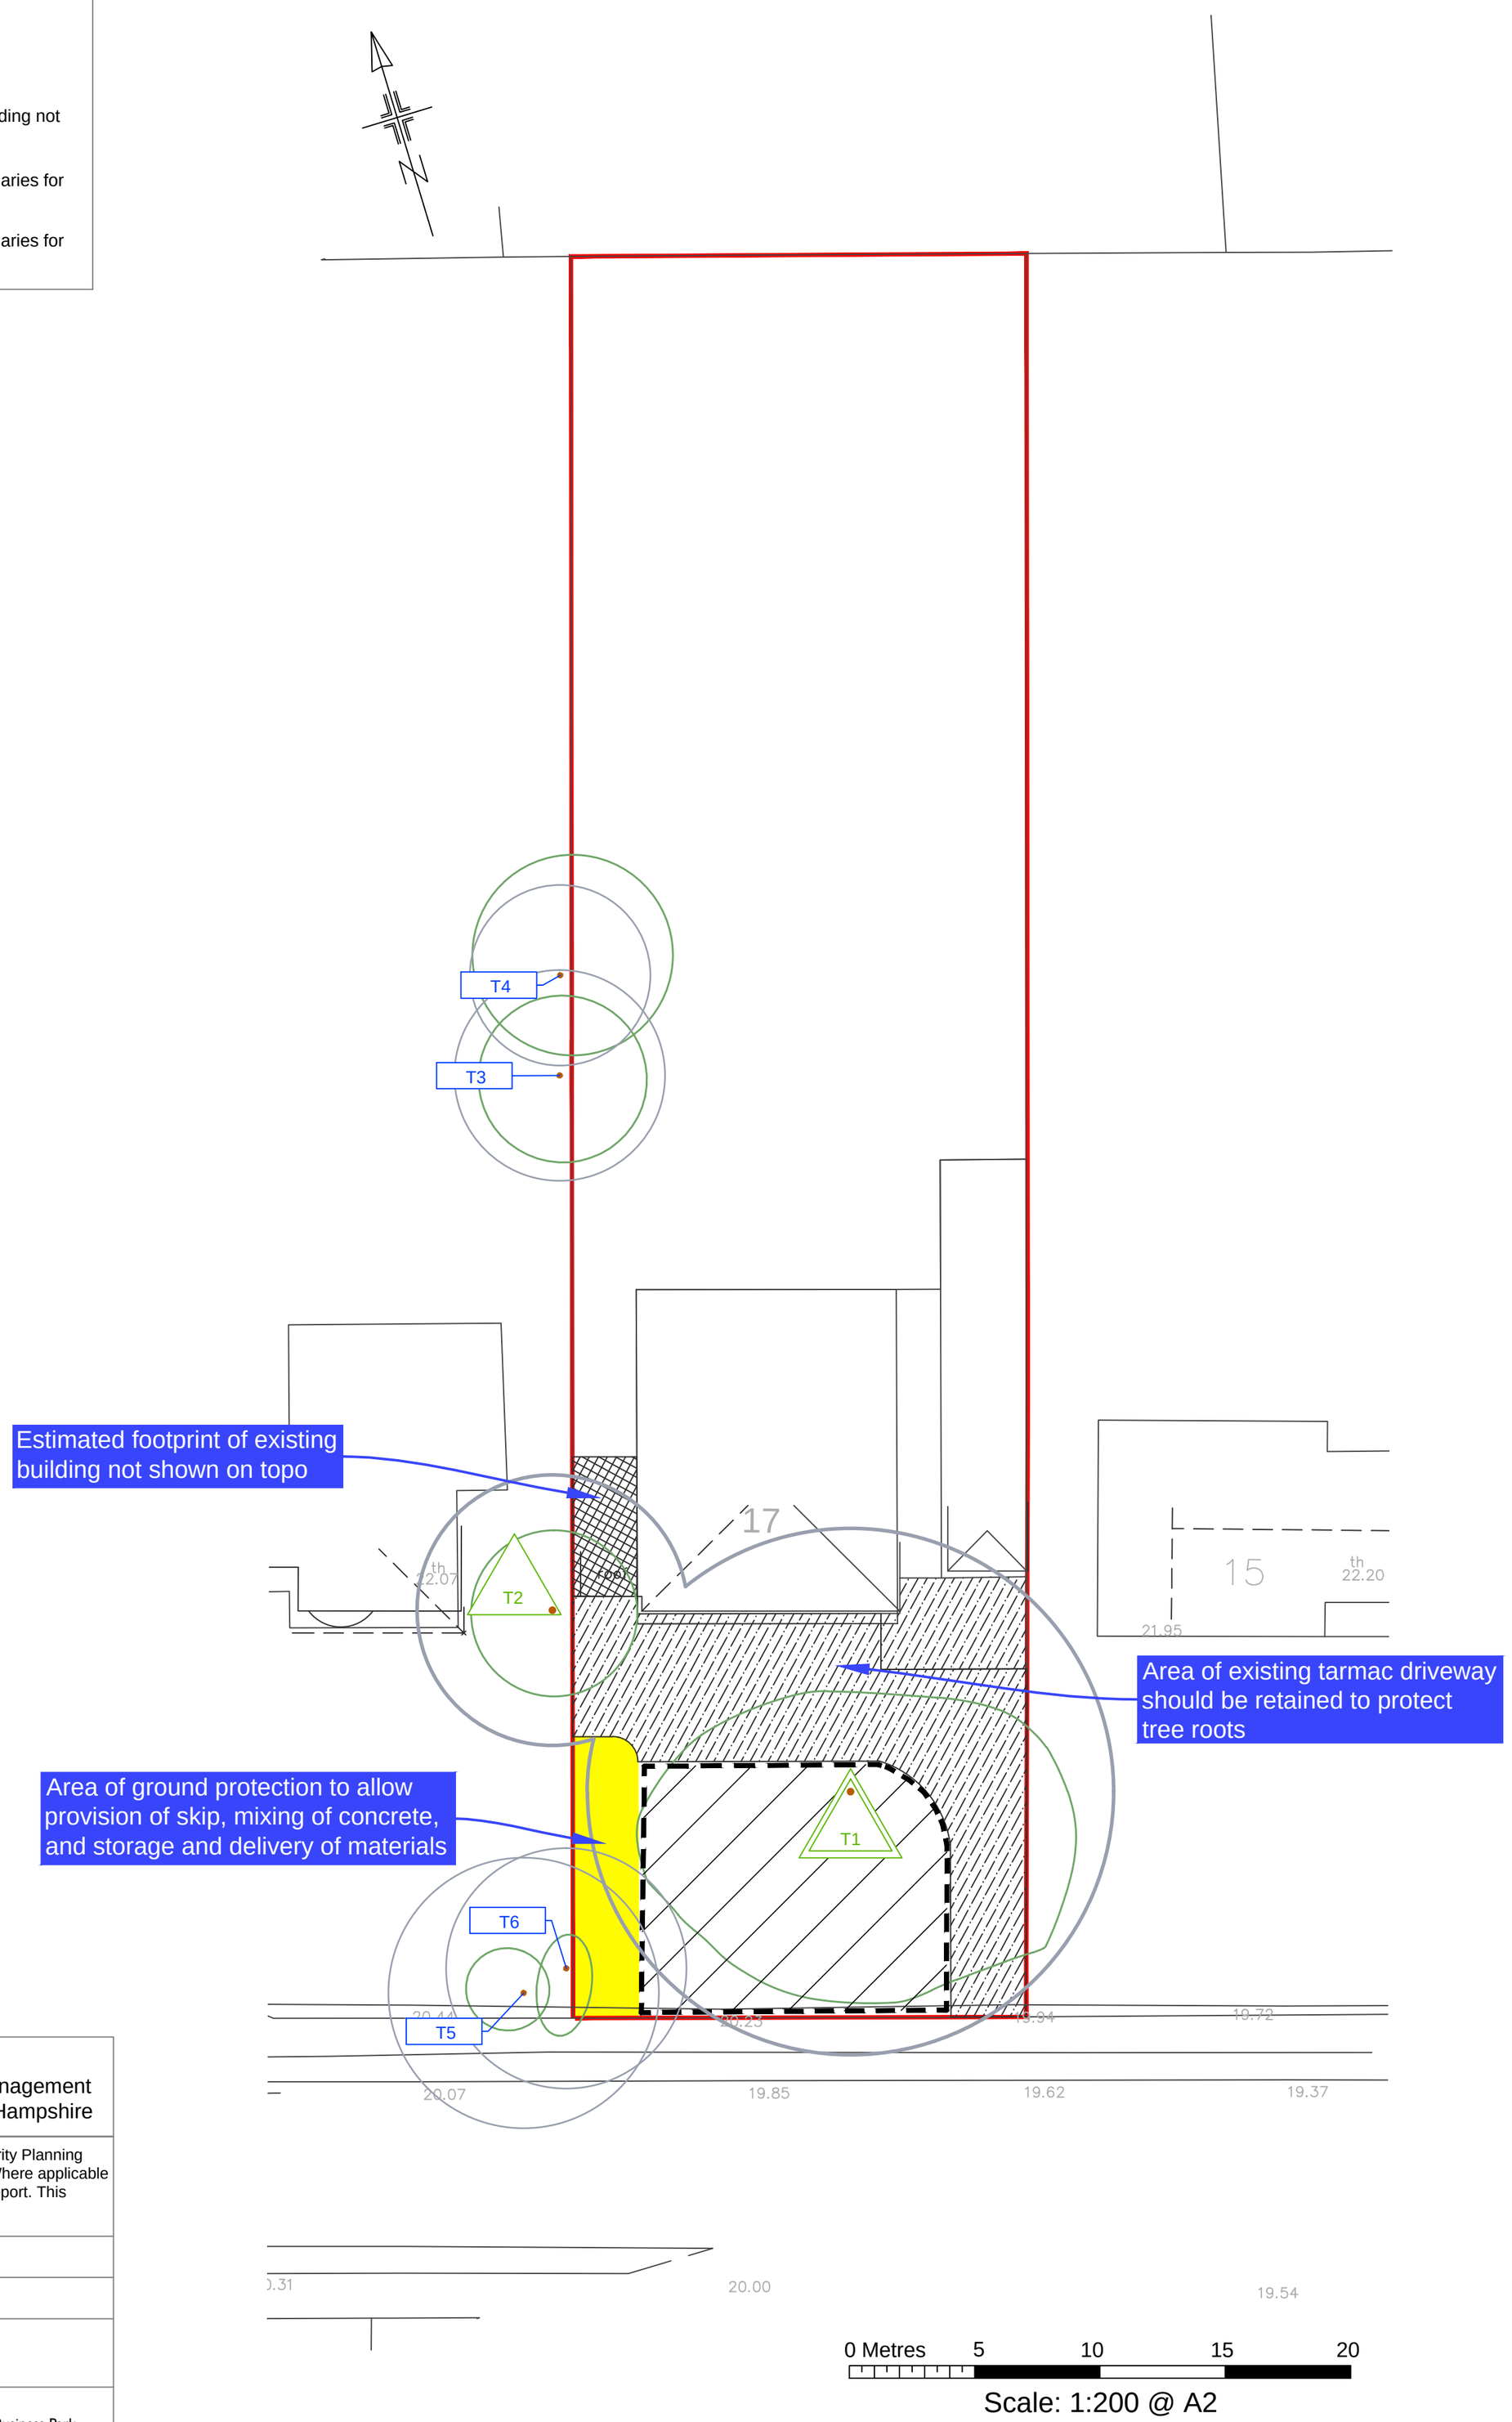

Scale: 1:200 @ A2

Tree protection plan

Location of trees, categorisation & protection/management proposals at 17 Coultas Road, Chandlers Ford, Hampshire

Permission is granted to scale from this drawing for Local Authority Planning Approval purposes relating to tree protection measures only. Where applicable this drawing is to be read in conjunction with the arboricultural report. This drawing is the copyright of Barrell Tree Consultancy 2017. ©

This drawing to be reproduced in colour only.

Barrell Plan Ref: 16393-BT1

Provided Plan Refs: 1133/04_ 02_ Rev H

barrell TREE CONSULTANCY

Field House, Fordingbridge Business Park,
Ashford Road, Fordingbridge SP6 1BY
Tel: 01425 651470 Fax: 01425 653449
www.barrelltreecare.co.uk