
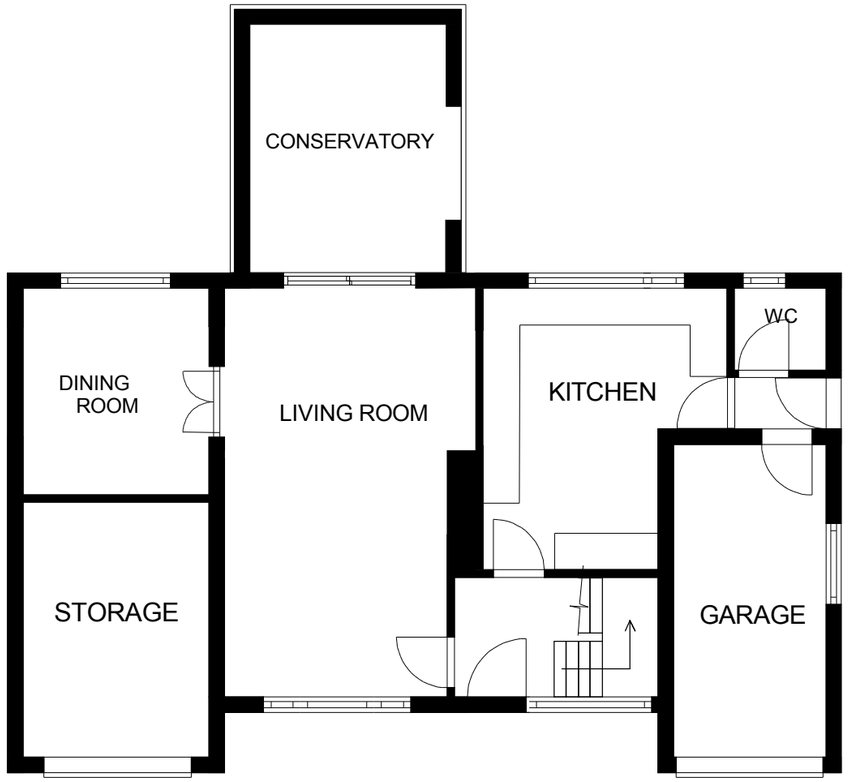


EXISTING GROUND FLOOR

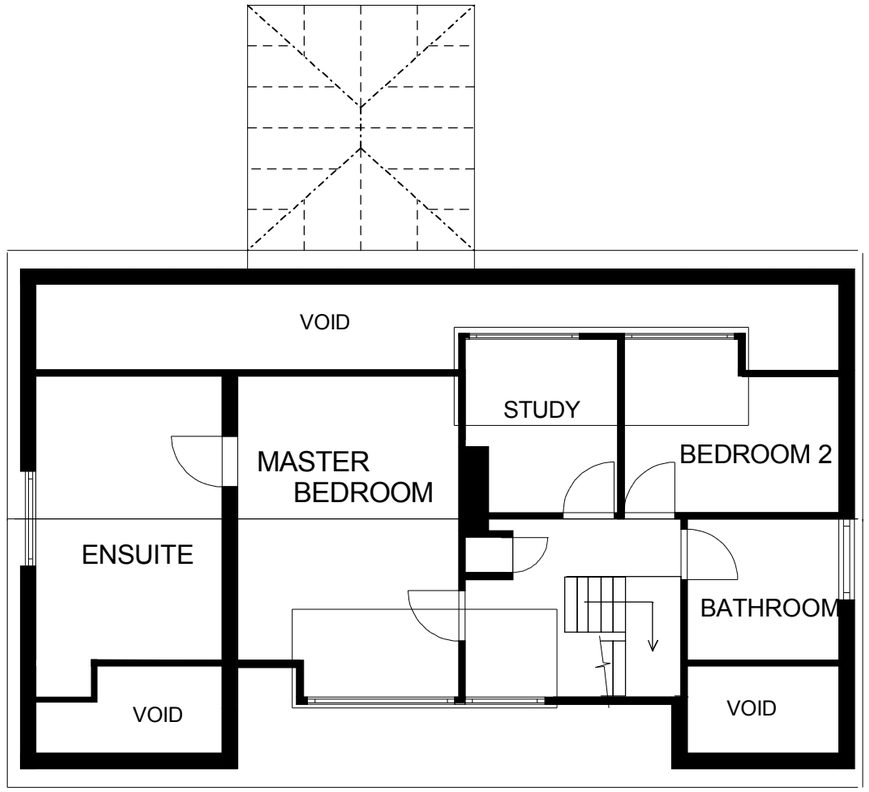

EXISTING FIRST FLOOR

EXISTING FLOOR PLANS

CLIENT **MR & MRS D. GUSSMAN**	**LOCATION** 8 OATLANDS CLOSE BOORLEY GREEN EASTLEIGH SO32 2DF	**DATE**	MARCH 2015
		SCALE	1 : 100 / A3
		DRAWN BY:	K. Petley
		DRAWING No:	120315

SCALE 1 : 100
@ A3

2.0 4.0 6.0

1.0

BSK LTD
Blue Sky Design & Build Ltd
Swanshurst
Routs Way
Rownhams
Southampton
SO16 8JG
TEL: 07785 790263 / FAX: 02380 730198
E-MAIL: keith@blueskyltd.org.uk