

Elevations

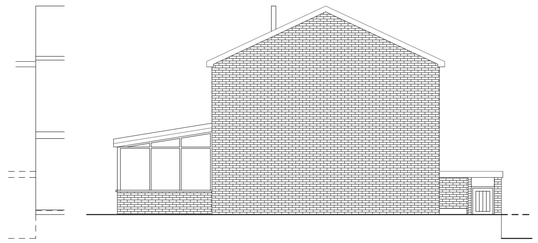


North East

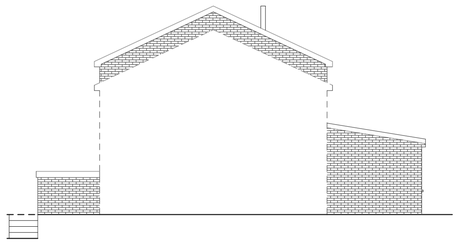


South East




South West

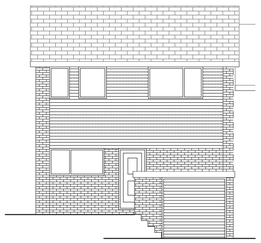

North West

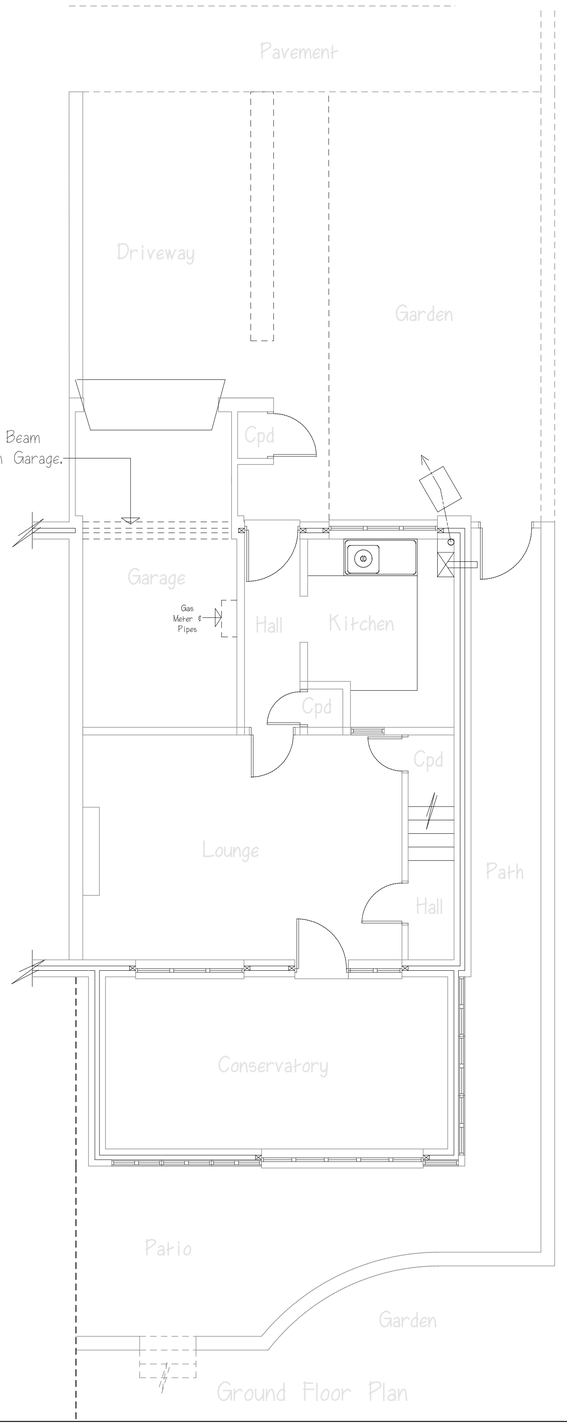

Ground Floor Plan

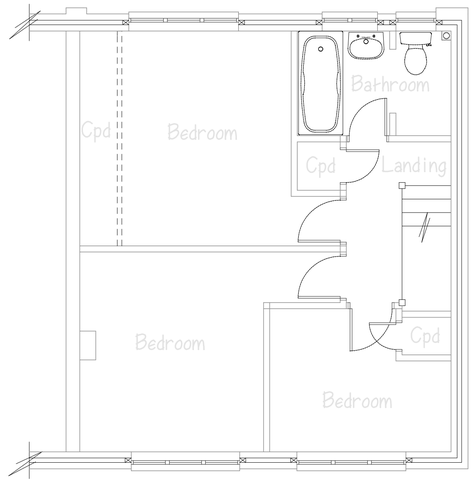

First Floor Plan

44 Avon Green, Chandlers Ford.

Proposed Extension & Alterations.

for Mr. & Mrs. Burnett-Whalley.

As Existing Floor Plans & Elevations.

Scales 1:50 & 1:100 - Rev A.