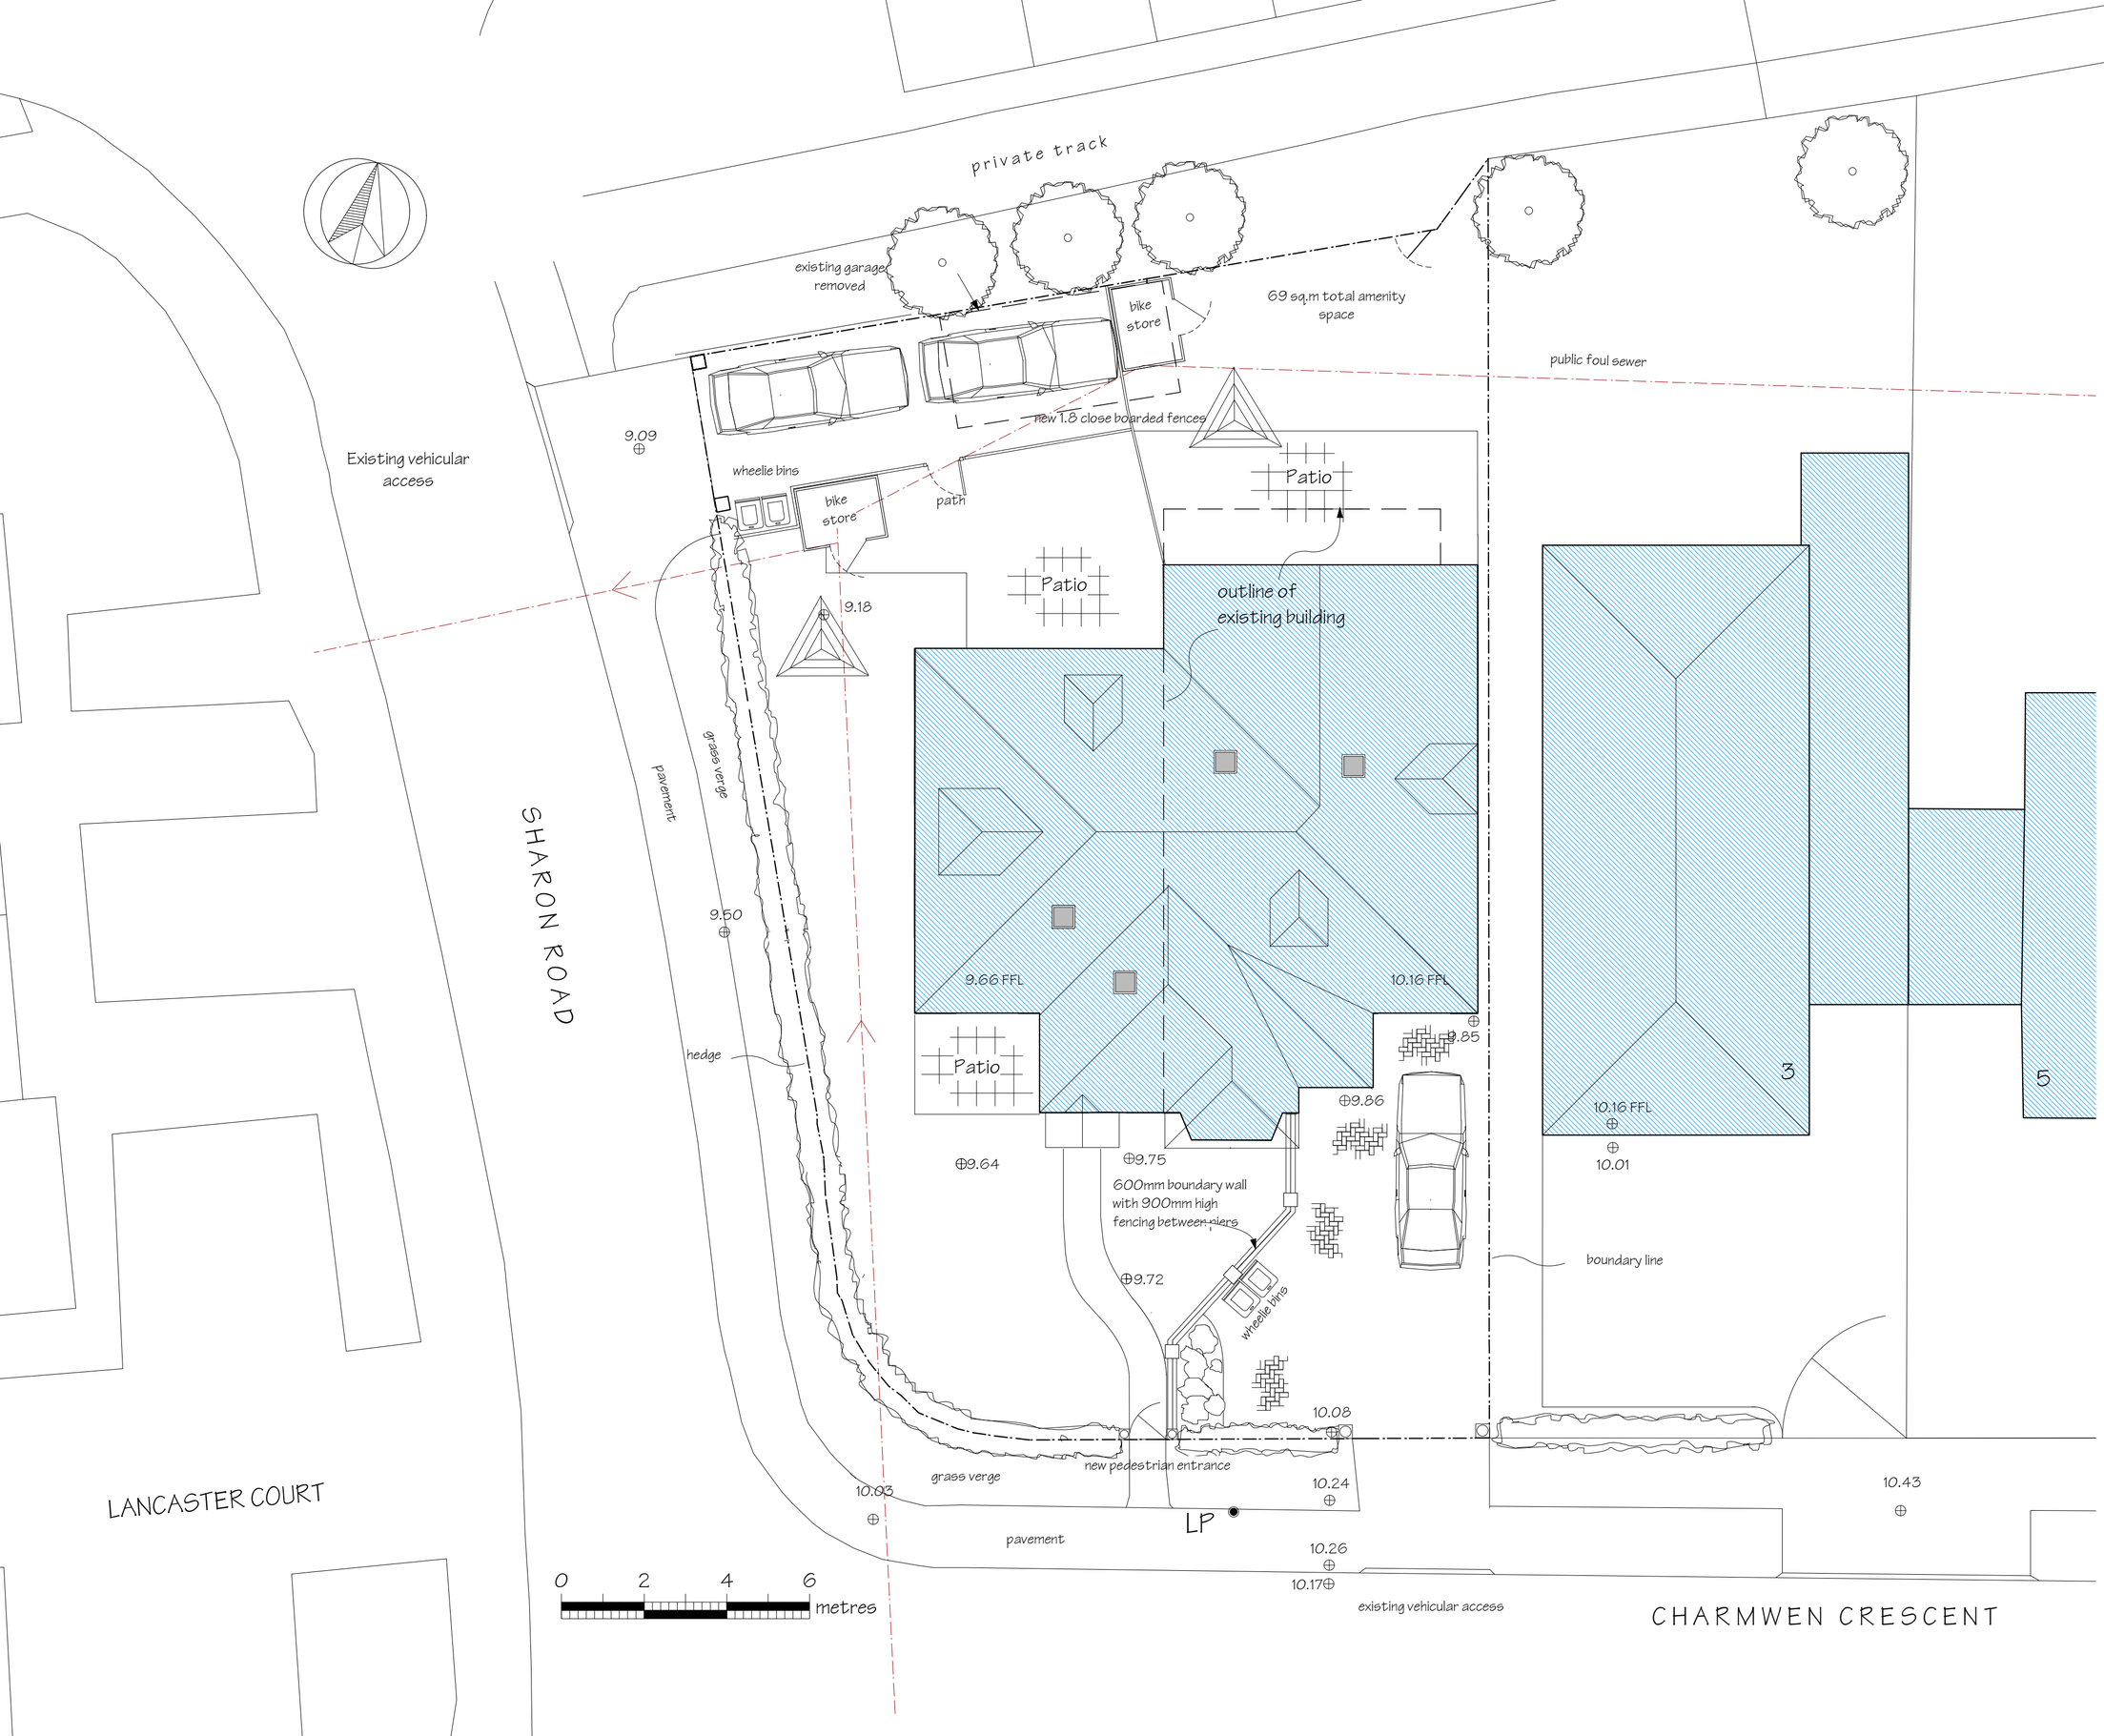


The Copyright of this drawing belongs to **Michael Weakley Associates.**

It should not be copied or reproduced without express consent.

Written dimensions to take precedent over scaling the drawing.

The contractor shall take full responsibility for setting out. Any discrepancies should be notified to the architects.

Workmanship & materials shall comply with B.S. 8000 Parts 1-15 dealing with : - 'Workmanship on Building Sites'.

If in doubt, please ask.

Revisions.

Rev A - May 2011
Driveway width

Rev B - June 2011
Driveway and reduction of footprint at rear

Rev C - July 2012
Boundary fence

Job
Roof conversion & alterations to:
1 Charmwen Crescent
West End
Southampton SO30 3AQ

Client
HGS Developments Ltd

Title
Proposed Site Plan
Scheme D

Scale 1:100 Date March 2011

Michael Weakley Associates
Chartered Architect and Planning Supervisor

49 The Avenue
Southampton
SO17 1XQ

Telephone: - 023 **8063 7287**
Facsimile: - 023 **8023 3672**

Drawing no. 742-6 Rev. **C**