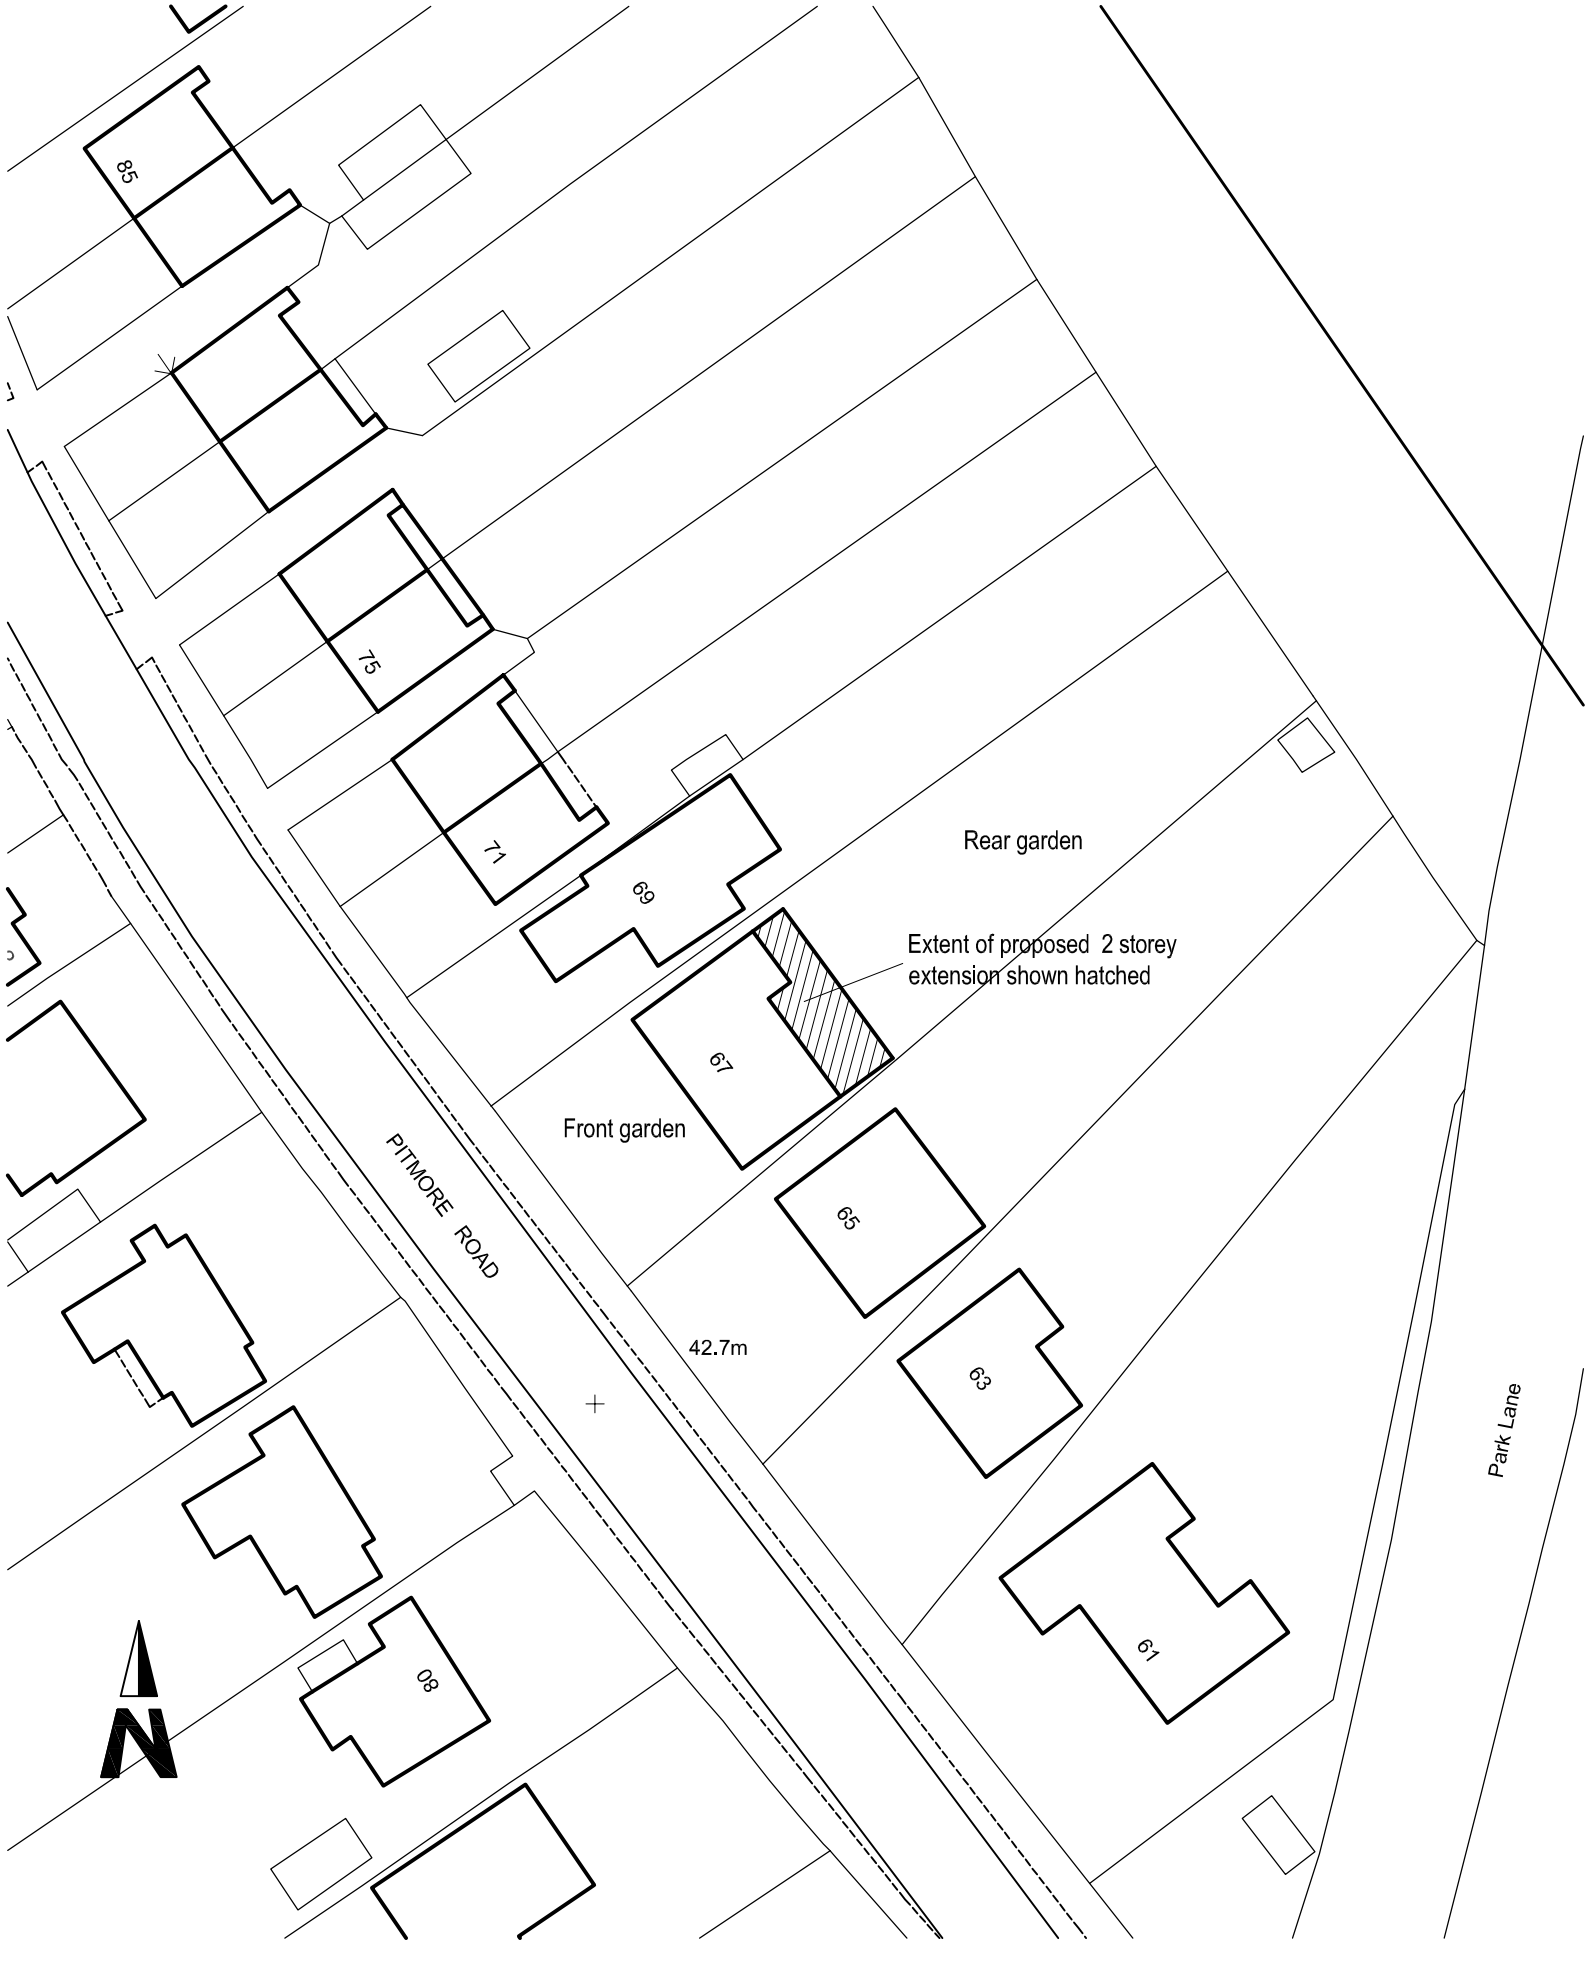

Site Block Plan

Scale 1:500

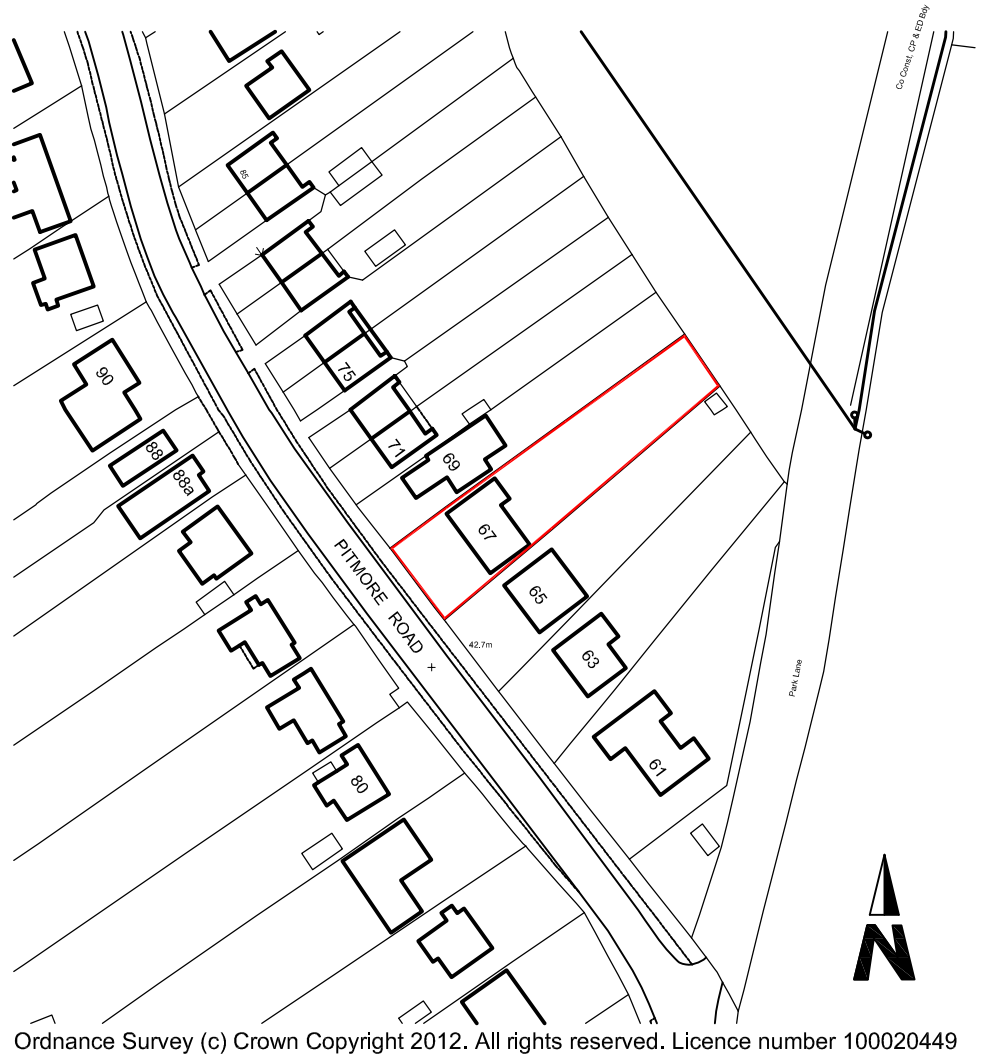

Site Location Plan

Scale 1:1250

Revisions

METROSCAPE DESIGN LTD
Malcolm Stevens BA (Hons) Arch Tech
Shady Oak, 5 Ayerswood
Bursledon Road, Hedge End
Southampton, Hampshire
SO30 0DF
Tel/Fax: 023 80403794
Email : malcstevens@metroscape.co.uk

Project	67 PITMORE ROAD, EASTLEIGH SO50 4LX
Drawing Title	LOCATION/BLOCK PLAN
Client	MR & MRS STILLWELL
Project No	12005
Date	APRIL 12
Scale	1:1250/500
Drawing No	P01
Revision	

This drawing is copyright of the Architectural Consultant & must not be reproduced without permission.