
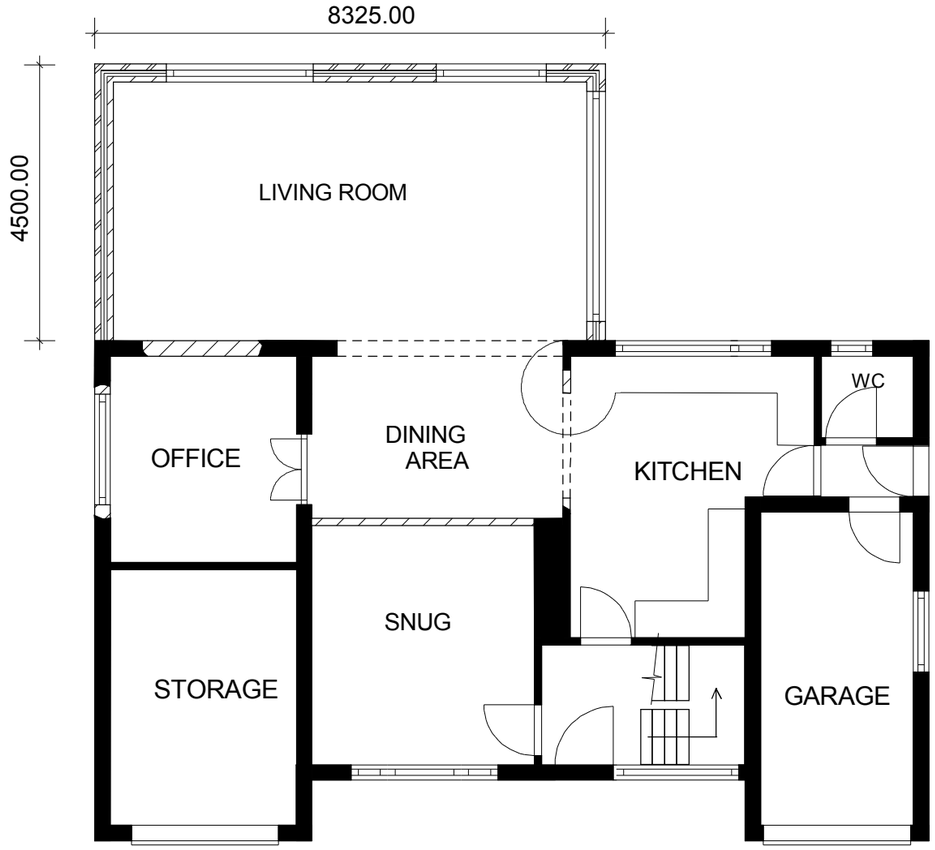


PROPOSED GROUND FLOOR

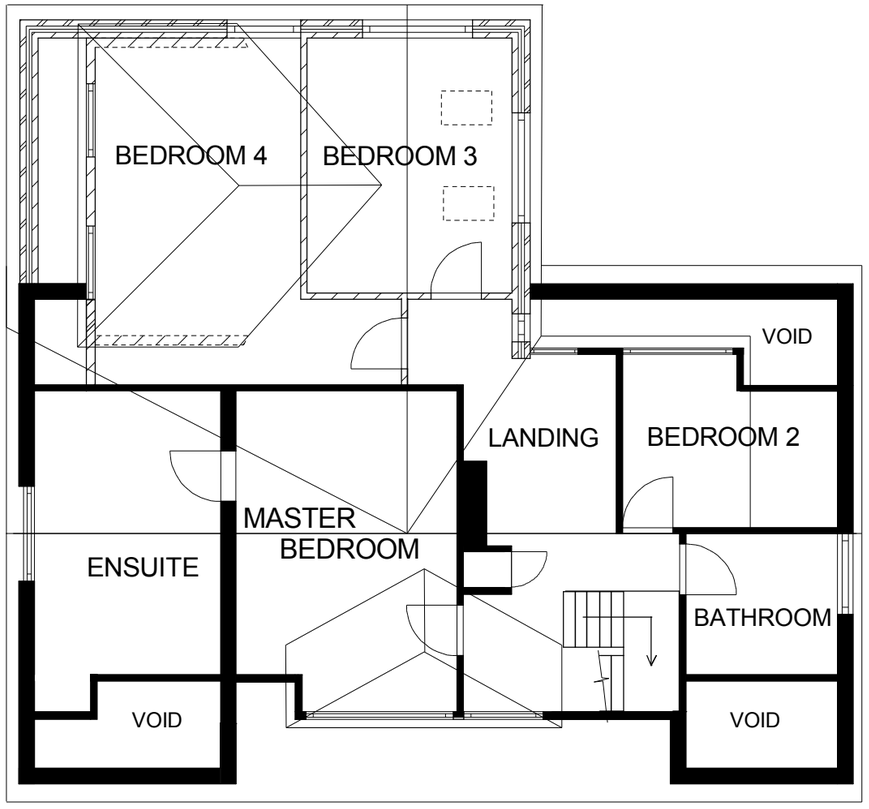

PROPOSED FIRST FLOOR

PROPOSED FLOOR PLANS

CLIENT
MR & MRS D. GUSSMAN

LOCATION
8 OATLANDS CLOSE
BOORLEY GREEN
EASTLEIGH
SO32 2DF

DATE	MARCH 2015
SCALE	1 : 100 / A3
DRAWN BY:	K. Petley
DRAWING No:	120315

SCALE 1 : 100
@ A3

2.0 4.0 6.0

1.0

BSK LTD
Blue Sky Design & Build Ltd
Swanshurst
Routs Way
Rownhams
Southampton
SO16 8JG
TEL: 07785 790263 / FAX: 02380 730198
E-MAIL: keith@blueskyltd.org.uk