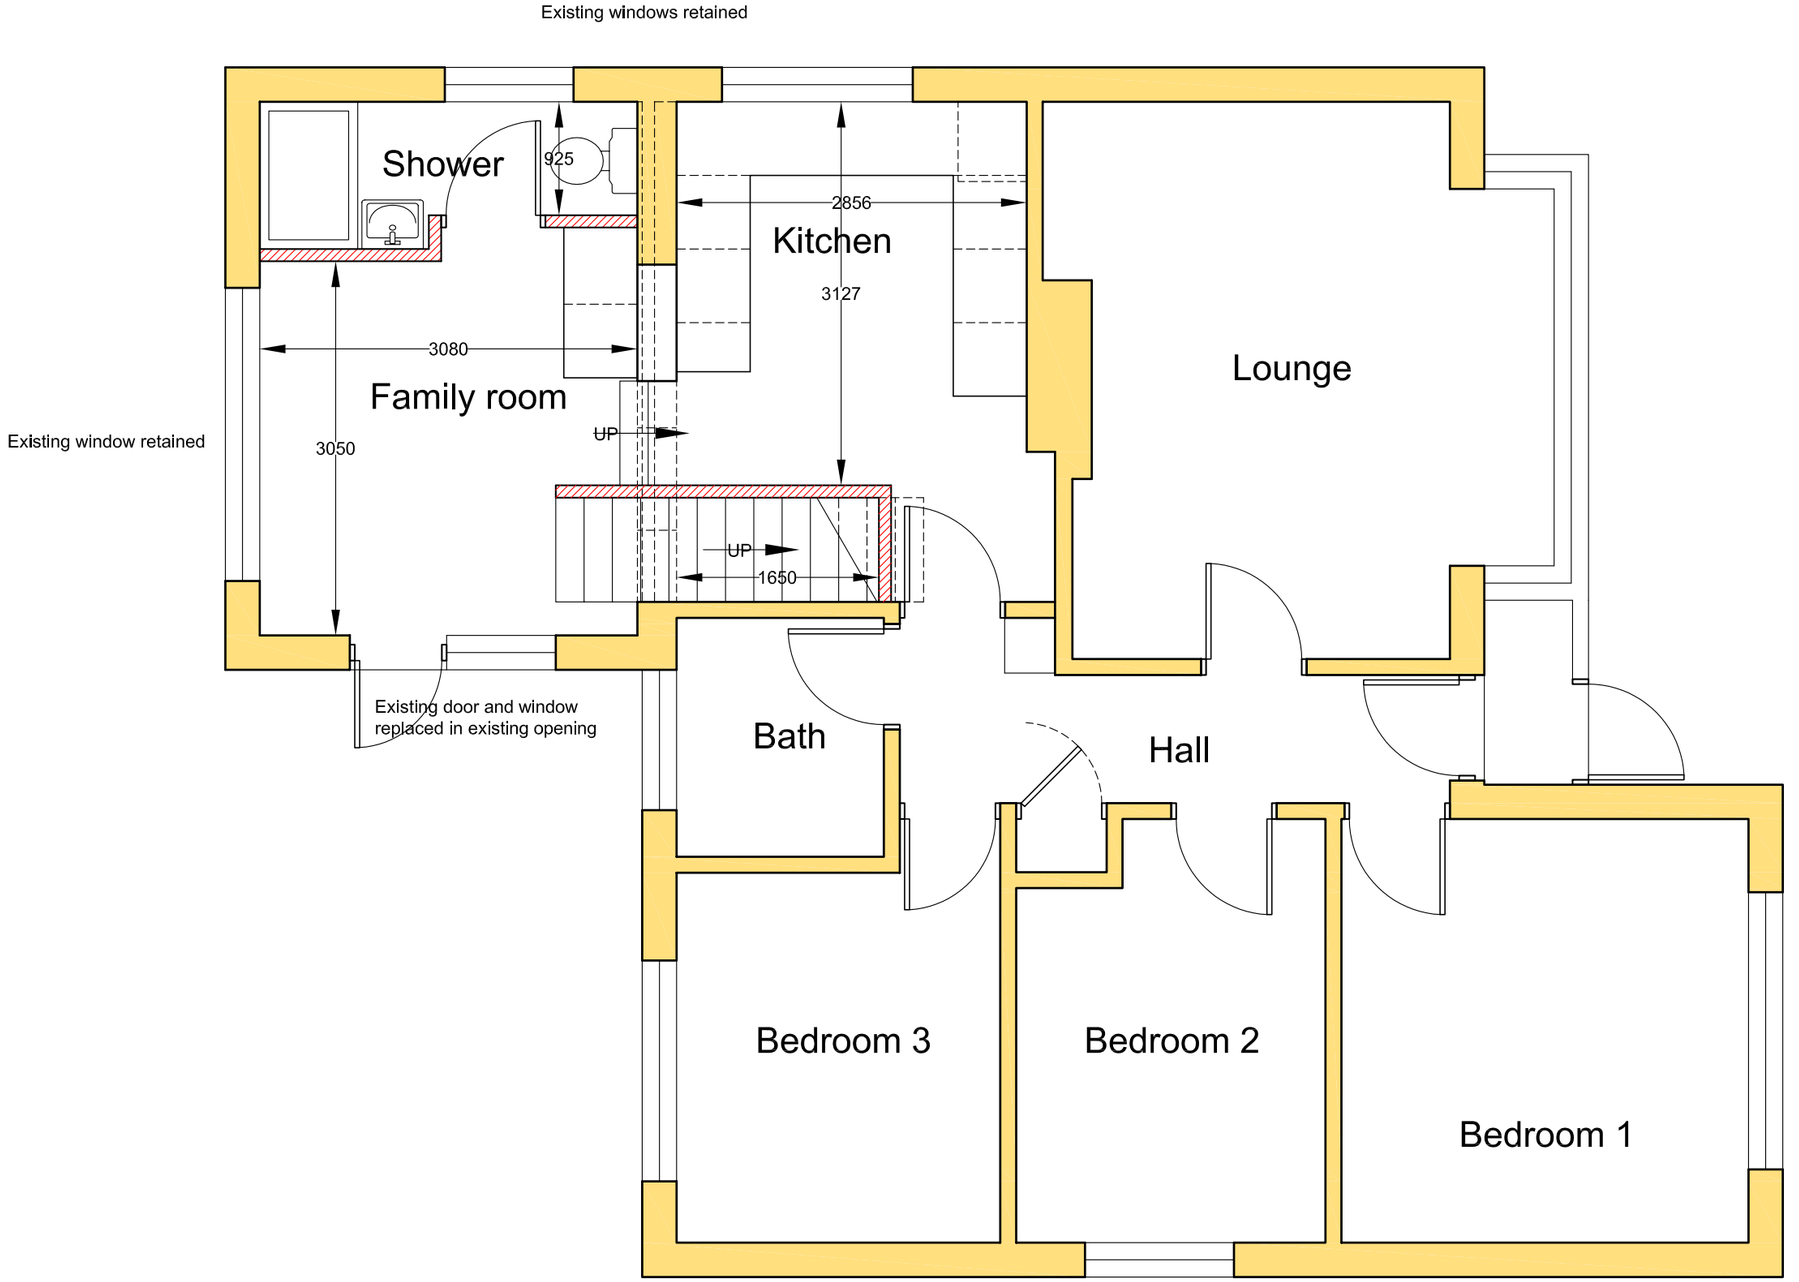

0m 1 2 3

0ft 3 6 9

N

Rev A 12.05.13
Shower room amended. Annotation added.

tkl
architects

TKL ARCHITECTS LLP
Richmond House | Main Road | Otterbourne
Winchester | Hampshire | SO21 2EQ
tel 01962 714007 fax 01962 714170
www.tkl.co.uk email: architects@tkl.co.uk

CLIENT
Client

PROJECT TITLE
4 VESPASIAN WAY
CHANDLER'S FORD
EASTLEIGH

DRAWING TITLE
PROPOSED GROUND FLOOR PLAN

DRAWN BY	CHECKED BY	DATE
k		April 2013

PROJECT No	SCALE
No.	1:50 @ A3

DRAWING No	REVISION
020	A

THE COPYRIGHT OF THIS DRAWING IS VESTED IN THE ARCHITECT
IT MUST NOT BE COPIED NOR THE WORK REPRODUCED WITHOUT WRITTEN CONSENT
FIGURED DIMENSIONS ONLY TO BE TAKEN FROM THIS DRAWING
ALL CONTRACTORS MUST VISIT THE SITE AND BE RESPONSIBLE FOR TAKING AND CHECKING
ALL DIMENSIONS RELATIVE TO THE WORK SHOWN ON THIS DRAWING