




Side Elevation 1:100

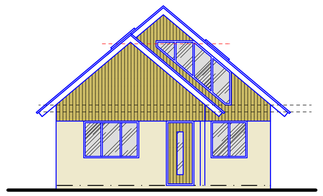


Front Elevation 1:100

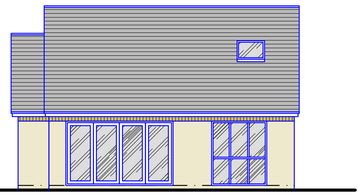

Side Elevation 1:100

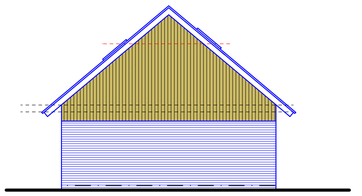

Rear Elevation 1:100

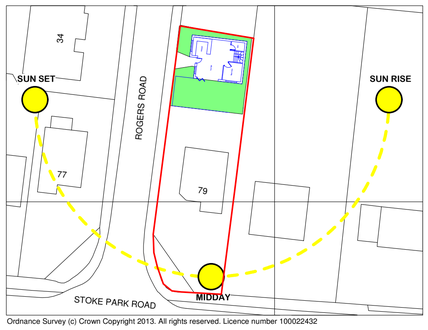


INDICATIVE


Ordnance Survey (c) Crown Copyright 2013. All rights reserved. Licence number 100022432

Site Plan 1:500


0 10 20 30 40

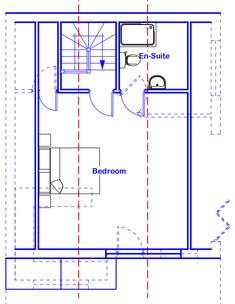

First Floor Plan 1:100

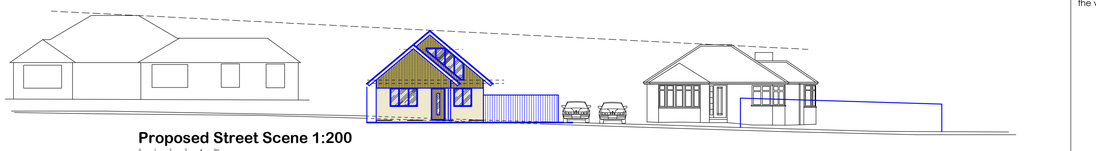



Proposed Street Scene 1:200

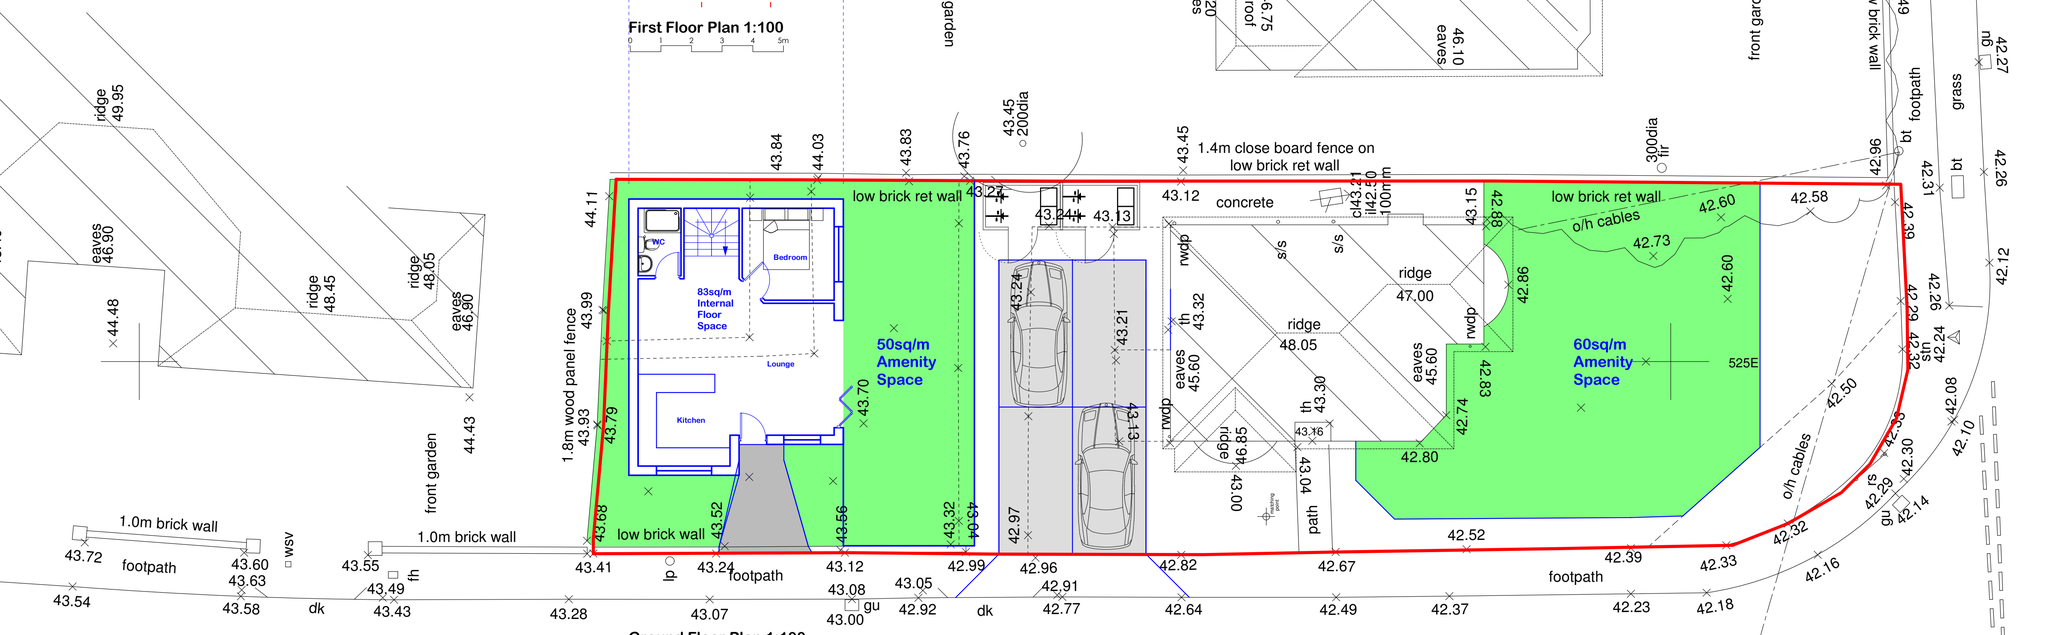

Ground Floor Plan 1:100

Proposed Site Plan 1:100

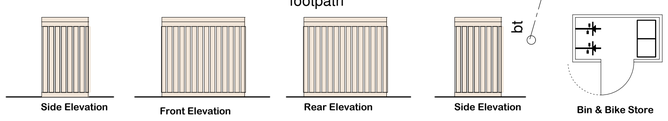

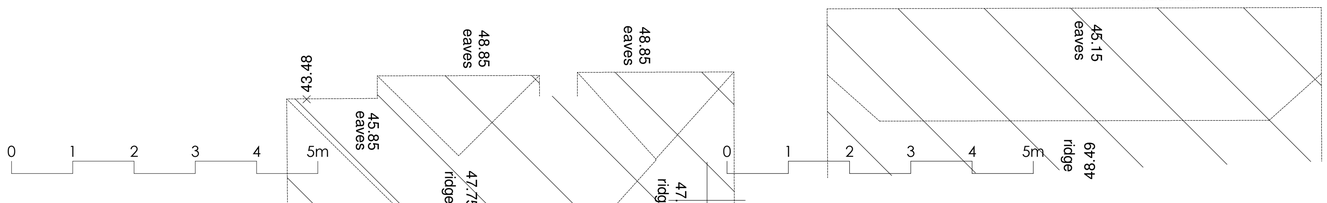

Important Notes

it is the sole responsibility of the building owner to draw up all legal agreements with adjoining property owner to cover the over hanging of any fascias, guttering, foundations or any part of the building. mdt design can not be held responsible in any way whatsoever for any legal costs or other costs incurred through any neighborhood disputes.

it is the sole responsibility of the building owner to comply with the party wall act 1996 mdt design can not be held responsible in any way if non compliance is adopted.

use figured dimensions only.

all dimensions in millimetres only unless stated otherwise.

all clients and contractors to check all drawings and to verify all dimensions on site prior to works commencing. any discrepancies in dimensions or boundary locations are to be brought to the attention of mdt design immediately before any further works take place on site.

this drawing is the copyright of mdt design and may not be copied, altered or reproduced in any form or passed to a third party without the written consent of mdt design

revisions

project

Land to Rear
79 Stoke Park Road
Bishopstoke
Eastleigh
SO50 6BW

client

Mrs J Crammer

drawing

Proposed Dwelling

stage

Stage 2 - Design

scale	date
1:100 & 1:50@A1	**November 2013**

job no._	drwg no._	revision
1711/11_	**02_**	**A**

The Studio, 1A Portsmouth Road
Fishers Pond
Hampshire
SO50 7HF

T. 023 8069 3924
M. 07881 587261
E. info@mdtdesign.co.uk
W. www.mdtdesign.co.uk

MDT design.co.uk architectural services