DO NOT SCALE FROM THIS DRAWING CHECK ALL DIMENSIONS ON SITE

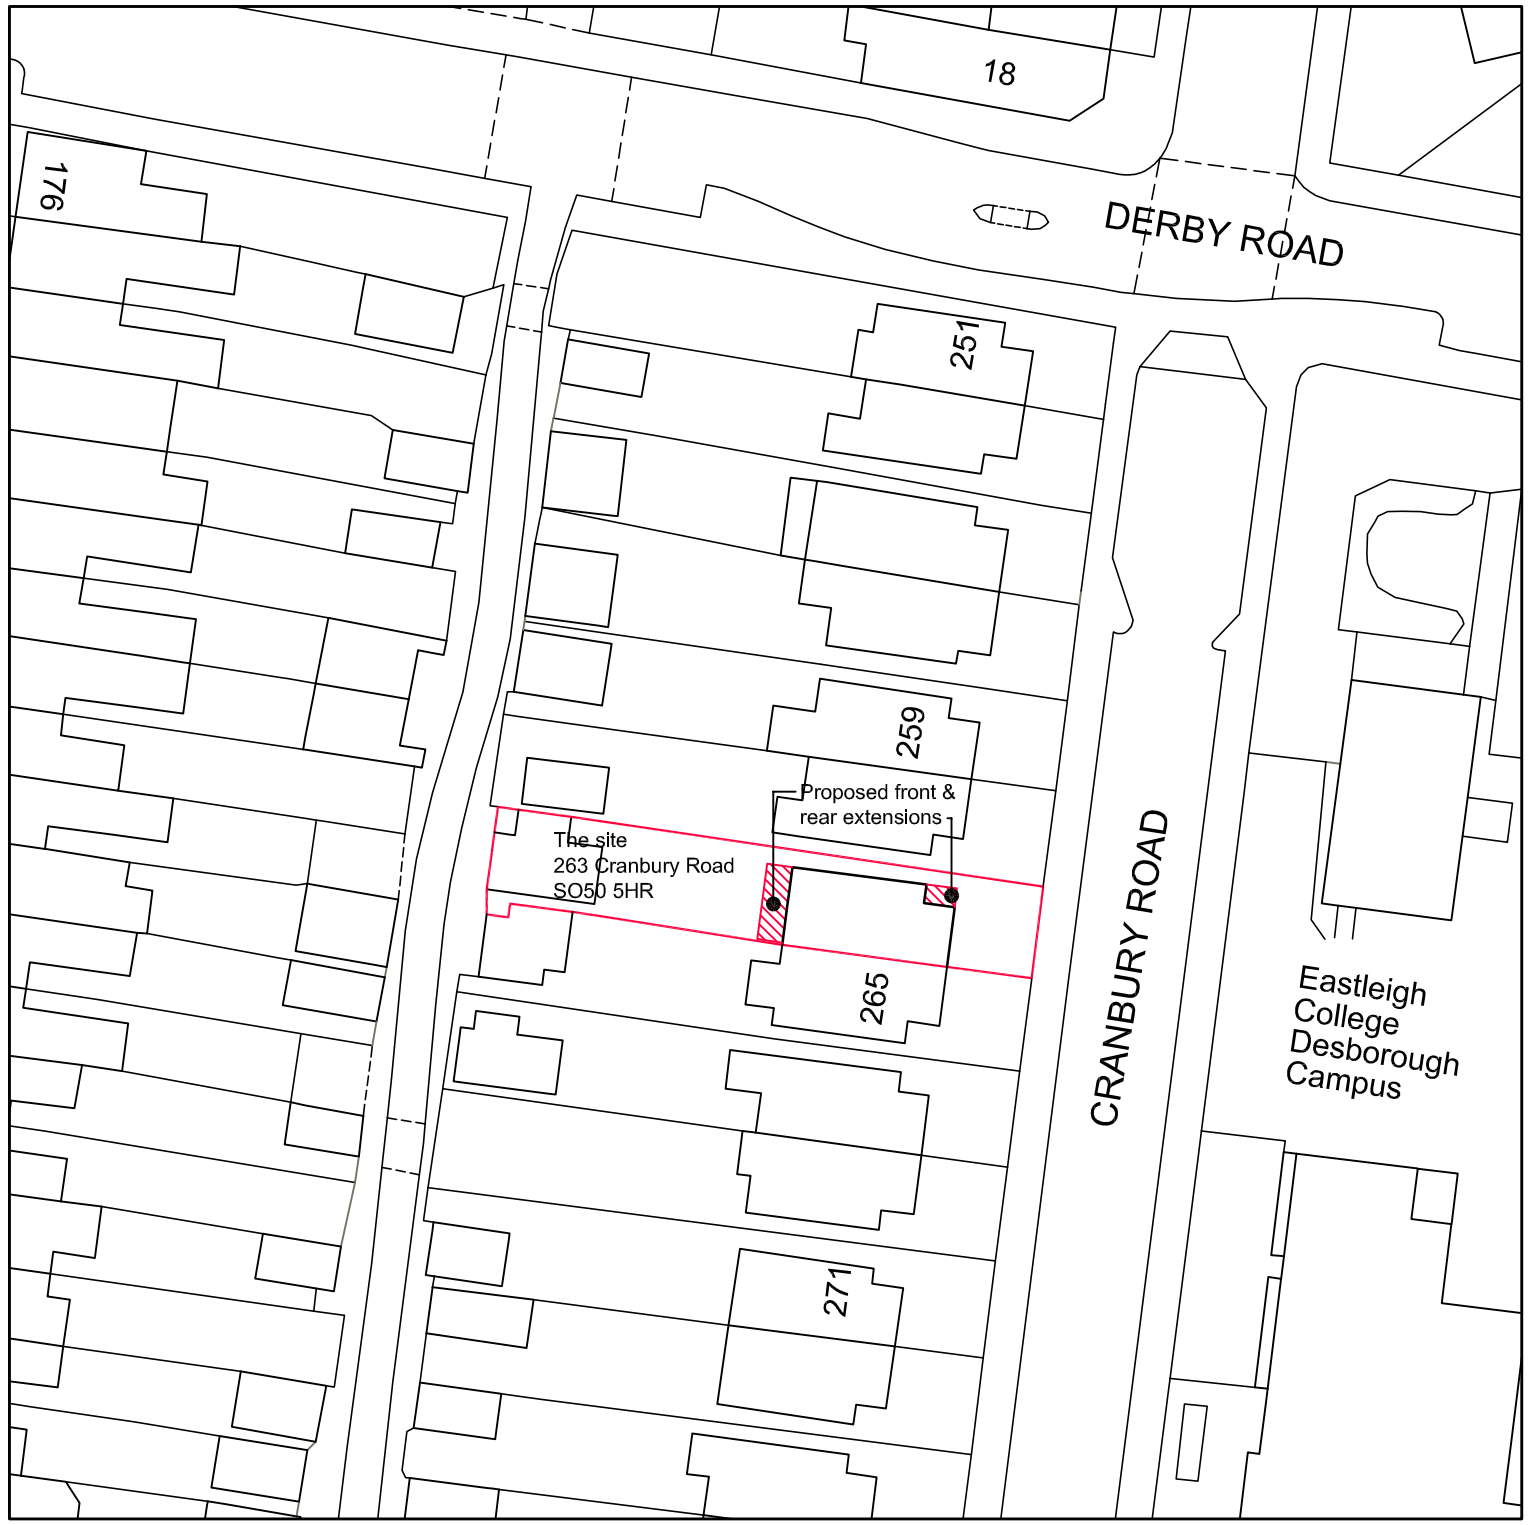

Site Plan

Scale 1:500

20 10 5 0 10 20 30 40 50

Meters

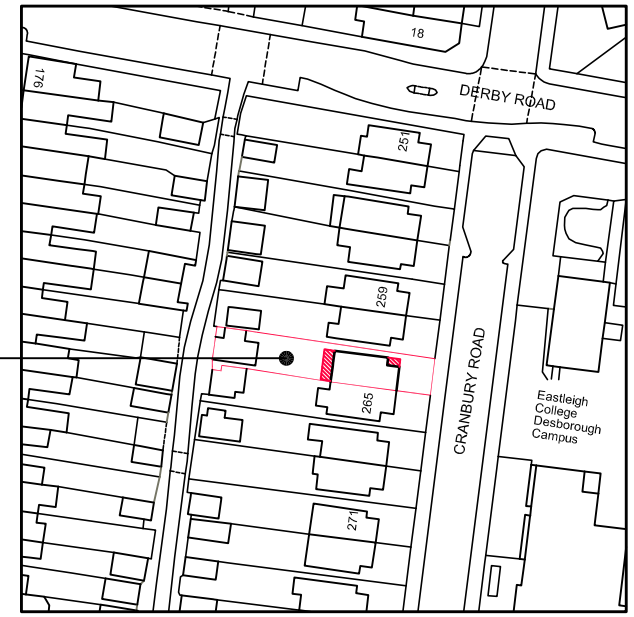

The site
263 Cranbury Road
SO50 5HR

Site Location Plan

Scale 1:1250

20 0 20 40 60 80 100

Meters

N

OS Site map product information
Serial Number: OI839779
Supplied by: Latitude Mapping LTD
Produced 08 April 2015 from the Ordnance Survey National Geographic Database and incorporating surveyed revision available at this date. © Crown Copyright 2015

263 Cranbury Road
Eastleigh
SO50 5HR

Site Location & Block Plans

April 2015	1:500 & 1:1250	DRG No. 003	