



SECTION A-A

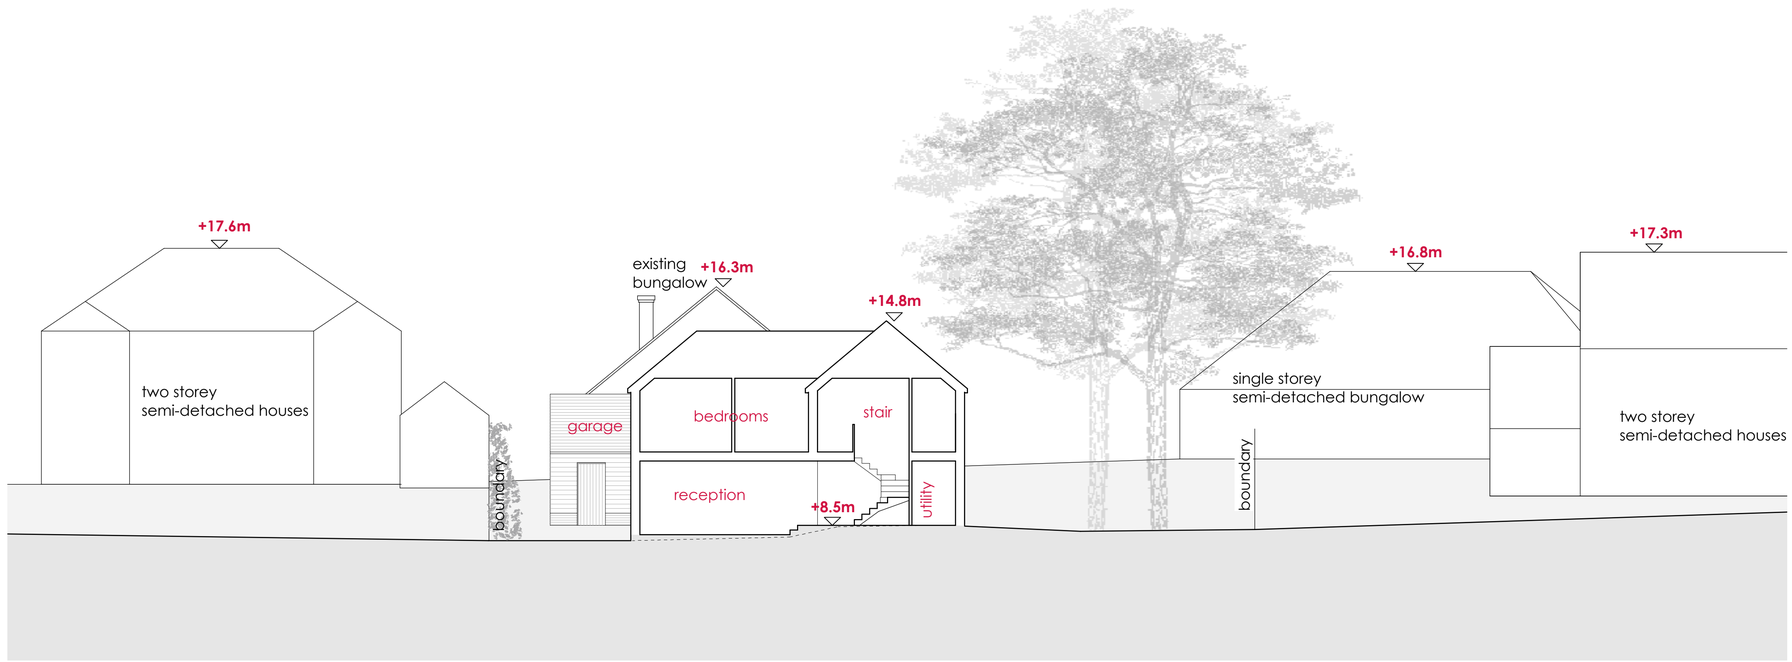

SECTION B-B THROUGH NEW DWELLING, SHOWING REAR OF DWELLINGS ON SANDY LANE

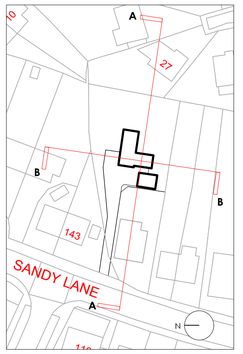

do not scale. © T2 architects

revisions

P1: 22.10.13
• South wing moved east by 1.2m

project
141 Sandy Lane
Fair Oak
Eastleigh
Hampshire
SO50 8GF

client
Rooms

stage
Planning Application

drawing
Proposed site sections

scale @ A1
1:100 @ A1
1:200 @ A3

date
June 2013

job n°_drwg n°_revision
1213_07_P1

T2 architects
The Studio, 48 Milverton Road, Winchester. SO22 5AP
T 01962 856255
E info@T2architects.com
www.T2architects.com