
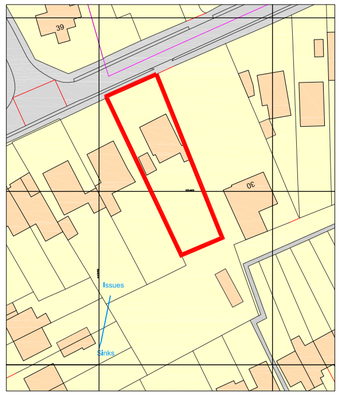


Ordnance Survey, (c) Crown Copyright 2017. All rights reserved. Licence number 100022432

0 5 10 15 20

Site Location Plan
Scale 1:250

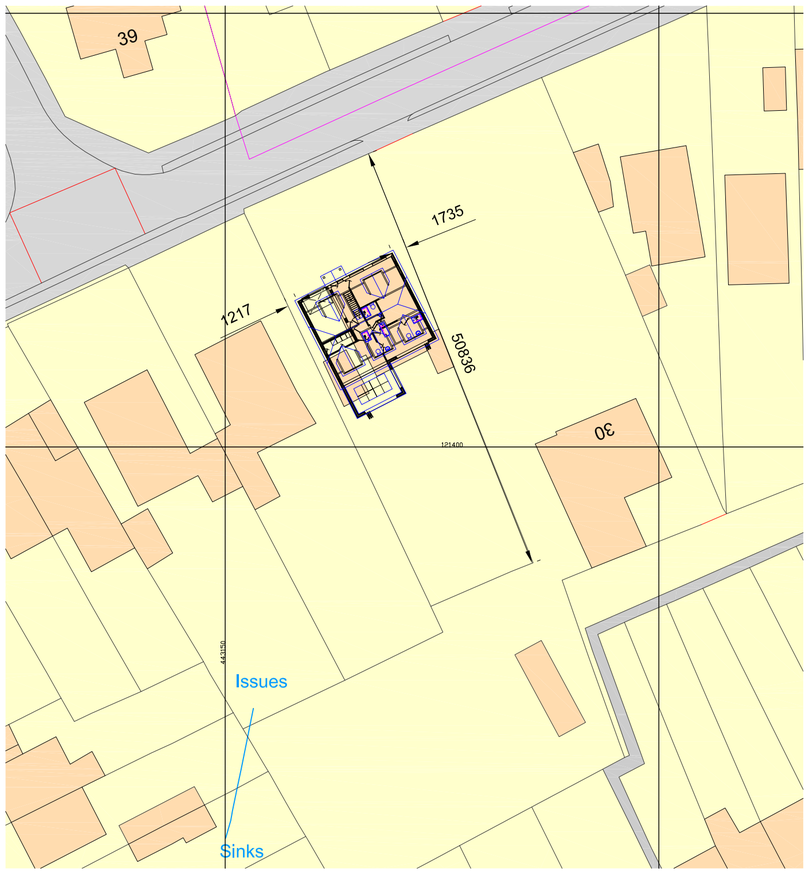

Block Plan
Scale 1:500

N

0 5 10
mtrs

Notes
All dimensions and details to be checked on site by builder prior to commencement of works.
This plan must not be acted upon Until it has been approved by the Local Authority.
Client to conform to party wall act of 1996 if required.

B		
A		
	Date	Revisions

Drawing Title.
Maps

SITE ADDRESS	CLIENT ADDRESS
32 Valley Road Chandlers Ford Eastleigh SO53 1GP	

Scale. as noted PAPER SIZE A2

Date. April 2017 Drawn by. R.N.S.

Sanders Design Services ltd
95 Cedar Road
Hythe
Southampton
SO45 3PX
www.sandersdesignservices.co.uk
info@sandersdesignservices.co.uk
023 8020 7195



Drawing No rvr sht 5

Revision x