7 Ruskin Road

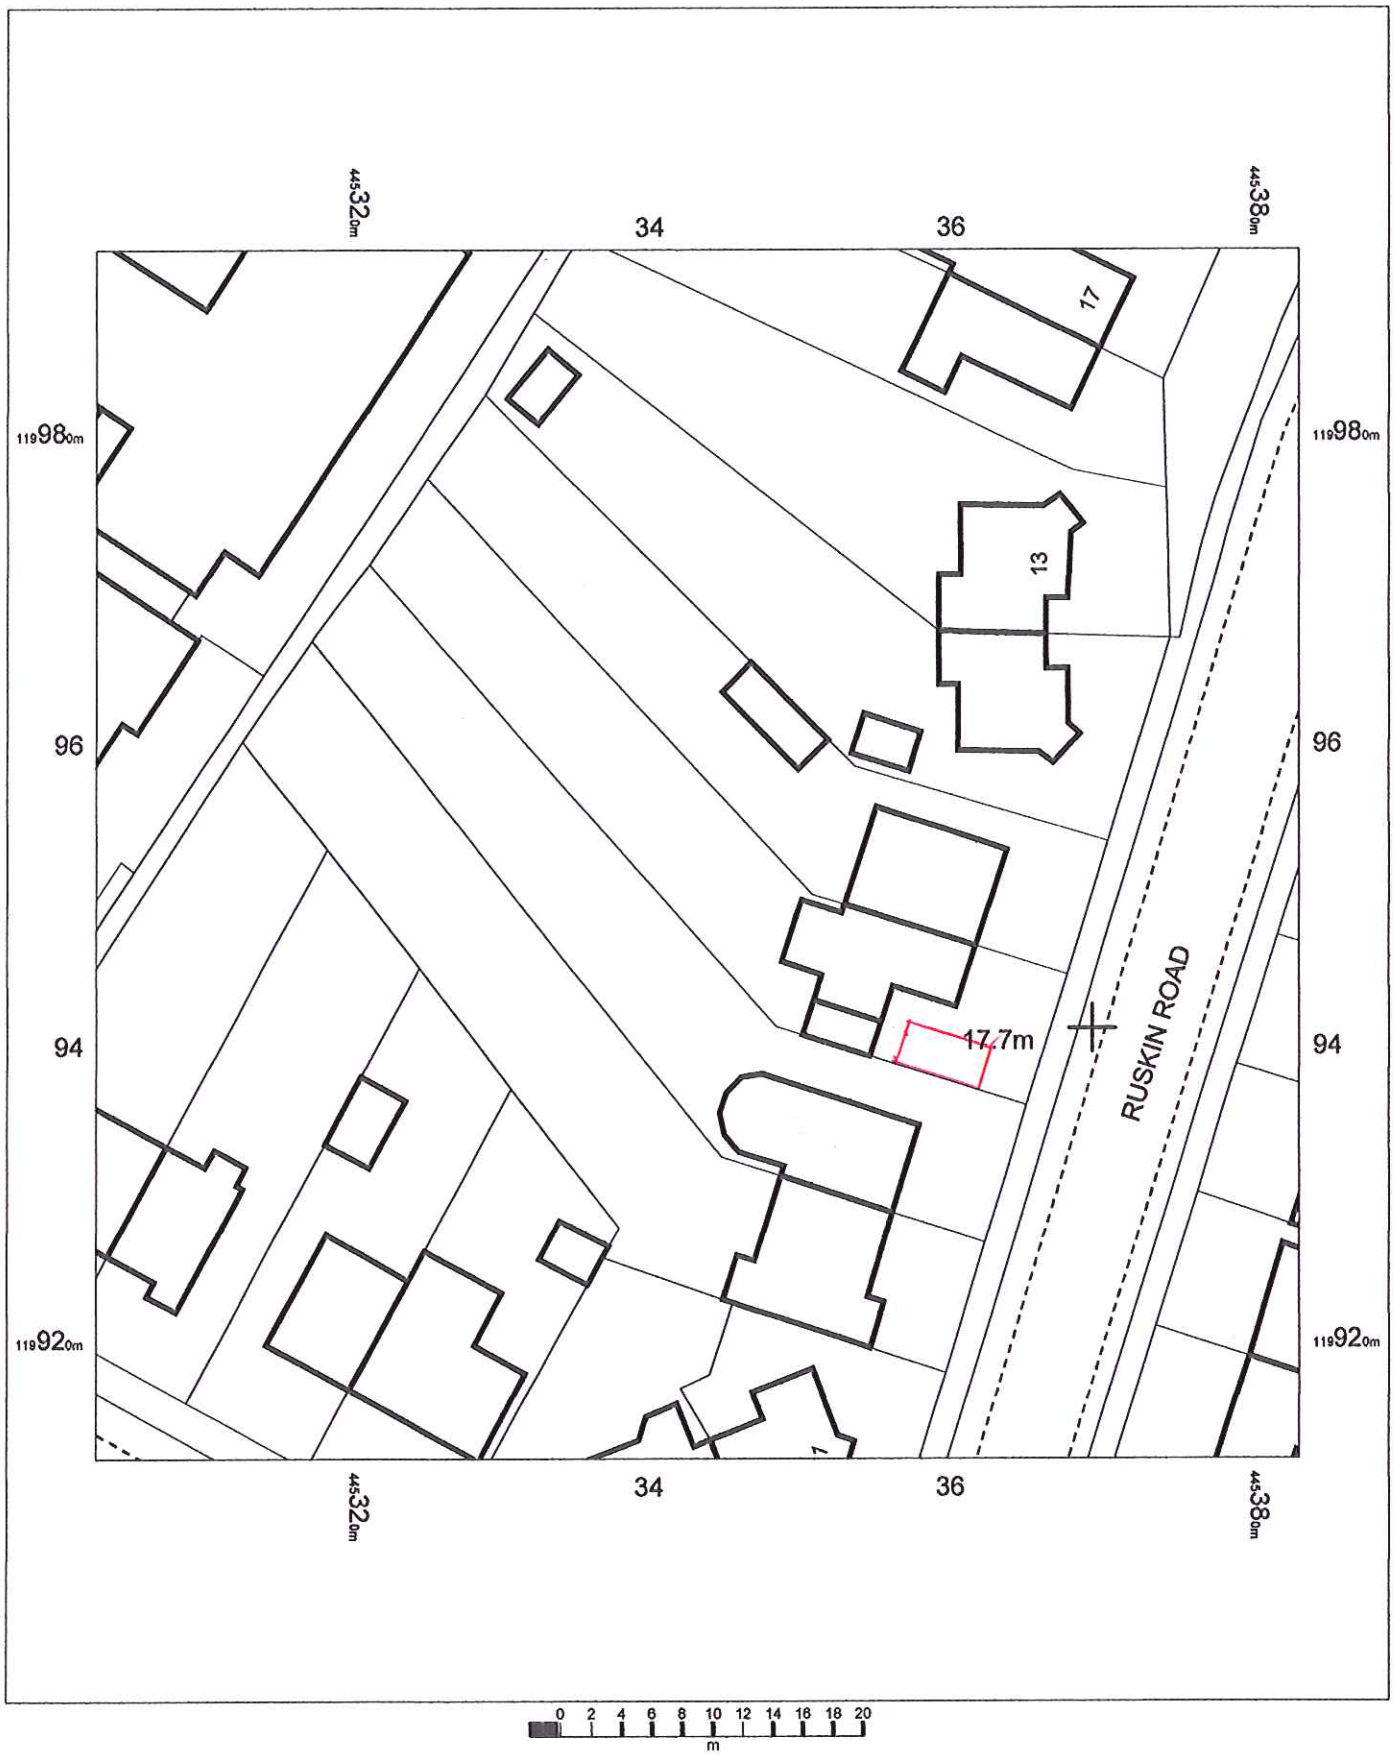

BLO 02

OS MasterMap 1250/2500/10000 scale
16 April 2015, ID: BLJT-00419989
www.planningapplicationmaps.co.uk

1:500 scale print at A4, Centre: 445343 E, 119953 N

©Crown Copyright Ordnance Survey. Licence no. 100051661

Mapping sourced from Ordnance Survey

bluejet mapping