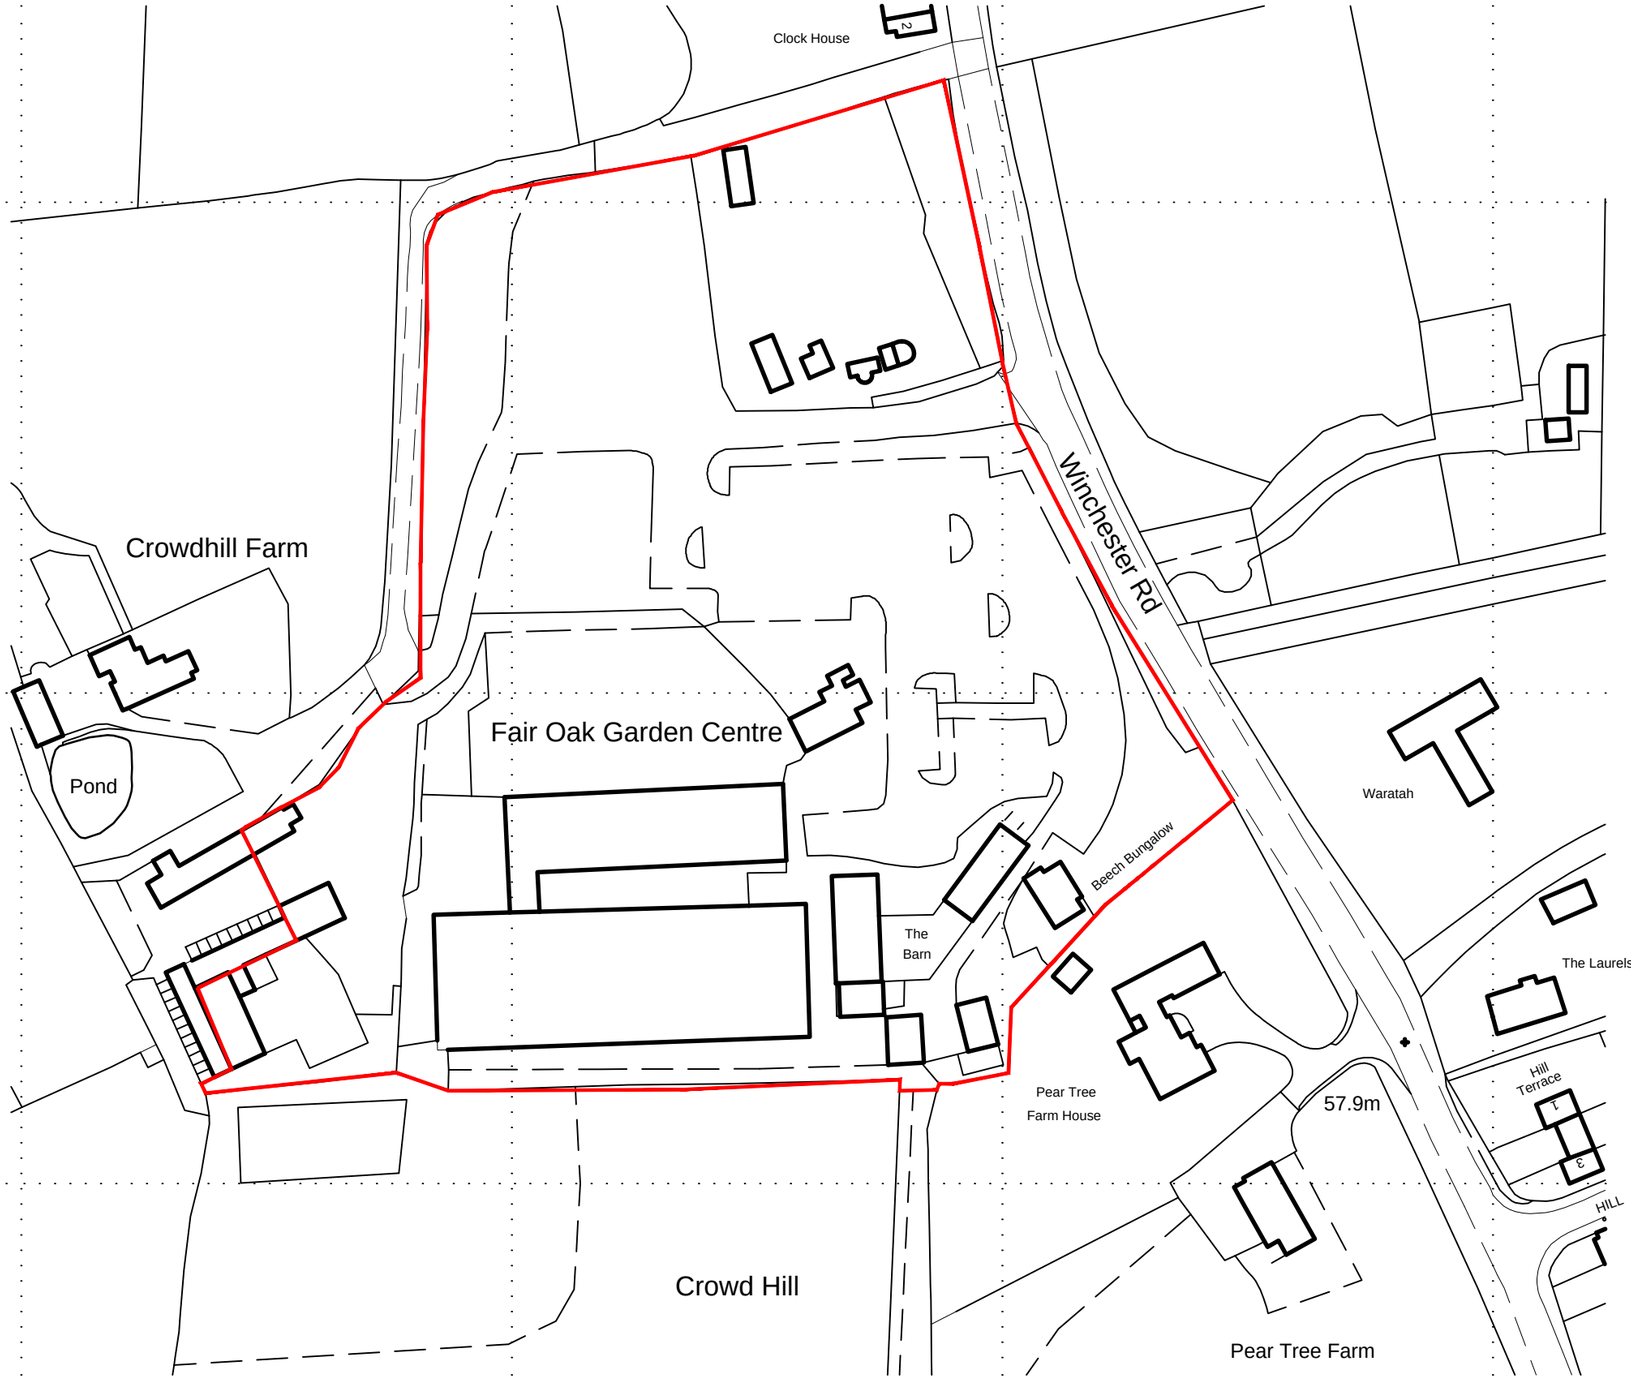


Ordnance Survey (c) Crown Copyright 2015. All rights reserved. Licence number 100022432

0m 50m 100m 150m

Rev	Date	Notes
Rev A	23-09-15	OS map revised to include Pear Tree Farm

LOCATION PLAN

lbf ARCHITECTS
The Sail Loft, Limehouse Court, 3-11 Dod Street, London E14 7EQ - Tel: 020 7536 2100 Fax: 020 7538 4442
initial.surname@lbfarchitects.co.uk www.lbfarchitects.co.uk

Project:
FAIR OAK GARDEN CENTRE
WINCHESTER ROAD
EASTLEIGH, HAMPSHIRE
SO50 7HD

Client:
FAIR OAK GARDEN CENTRE

Drawing:
SITE LOCATION PLAN

Scale:	Drawn:	Checked:	Date:
1:1250@A3	KIH	DJF	JUNE 2015

Drg no: 2014-090-010 Rev: A

DO NOT SCALE FROM THIS DRAWING. ALL DIMENSIONS TO BE CHECKED ON SITE.
REFER ANY DISCREPANCIES TO ARCHITECT. THIS DRAWING IS SUBJECT TO COPYRIGHT.