
Existing Elevations scale 1:100

0m 1.0 2.0 3.0 4.0 5.0 6.0 7.0 8.0 9.0 10.0m

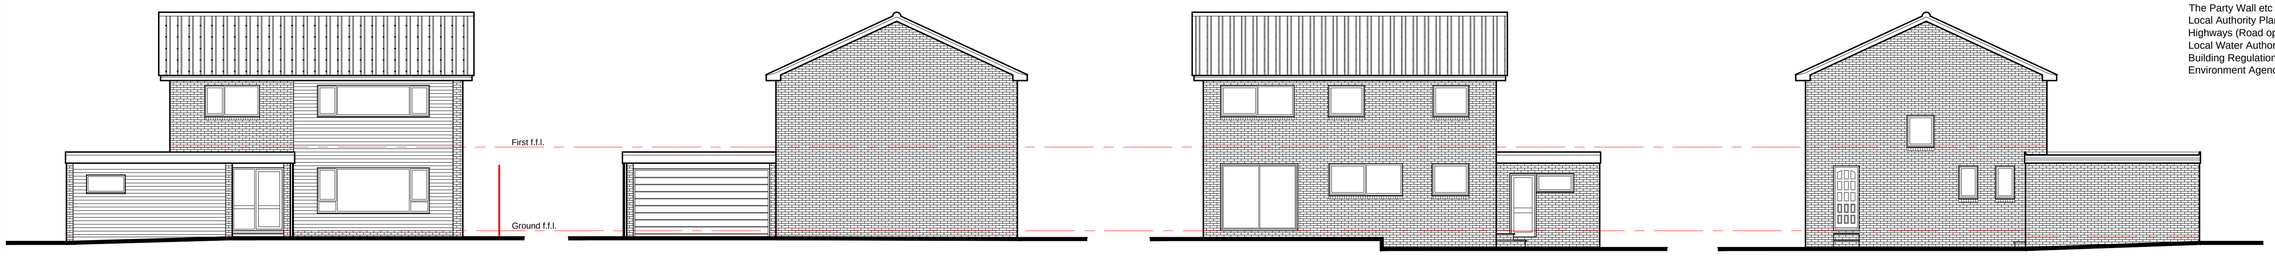

Front North


Side West

Rear South

Side East


General Notes:

This drawing is the copyright of N & J Design Limited and may not be copied in whole or in part without prior permission.
It is the clients/developers responsibility to ensure all relevant approvals are in place and conditions satisfied prior to commencement of works, including, but not limited to:
The Party Wall etc Act 1996
Local Authority Planning Consent
Highways (Road opening permit)
Local Water Authority
Building Regulations (Local Authority, NHBC etc)
Environment Agency

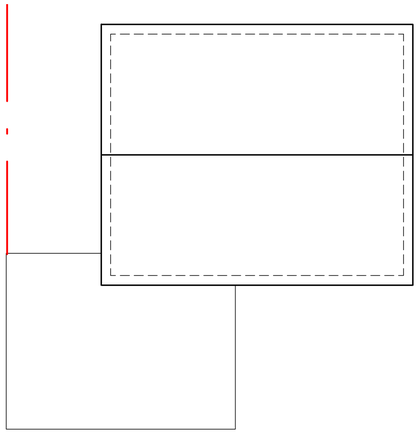

Existing Roof Plan

scale 1:100

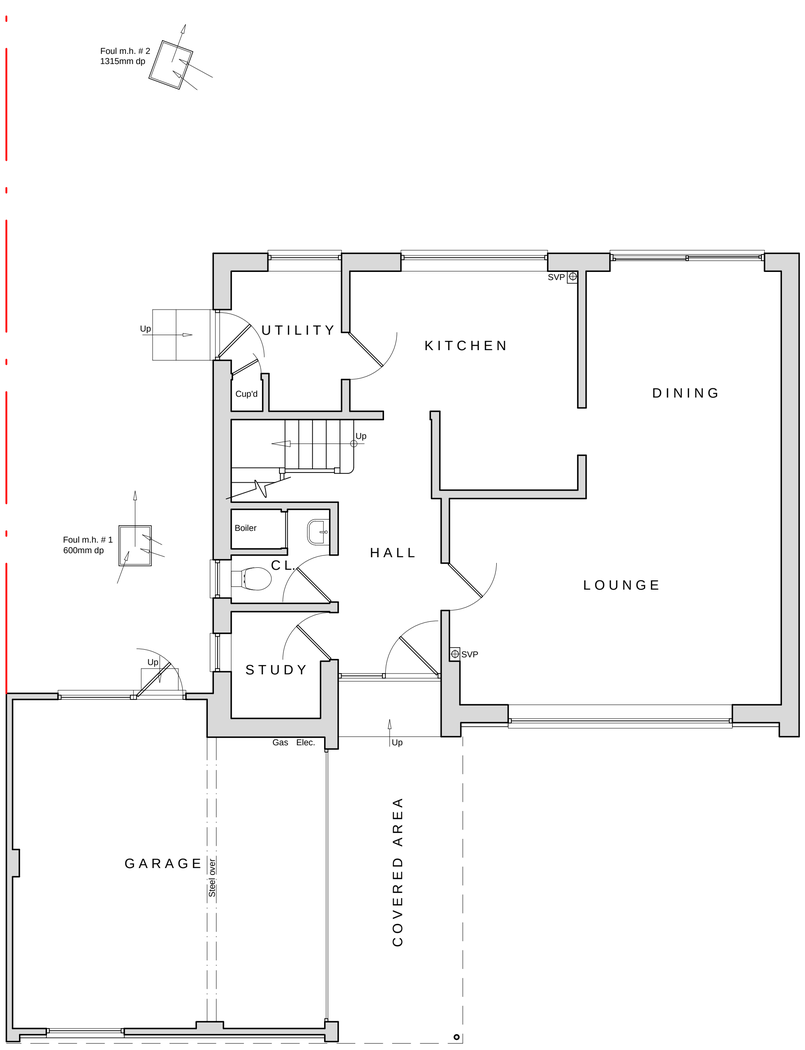

Existing
Ground Floor Plan scale 1:50

0m 0.5 1.0 1.5 2.0 2.5 3.0

ADJ.
PROPERTY



Existing
First Floor Plan scale 1:50

Rev: Date: Description:

Status:

PLANNING

Title:

Existing:
Floor Plans, Roof Plan & Elevations

Project:

23 Thornbury Wood
Chandlers Ford
Eastleigh
SO53 5DP

N & J Design Ltd
Malt House Studios
4 Brook Street
Bishops Waltham
Southampton
SO32 1AX
t: 01489 890531 www.nandjdesign.co.uk

Drawn: N. Keatley Date: 05/12/13

Checked: Date:

Scale: 1:50 1:100 Revision:

Drawing no:
2013.12.01/01

A1 sheet