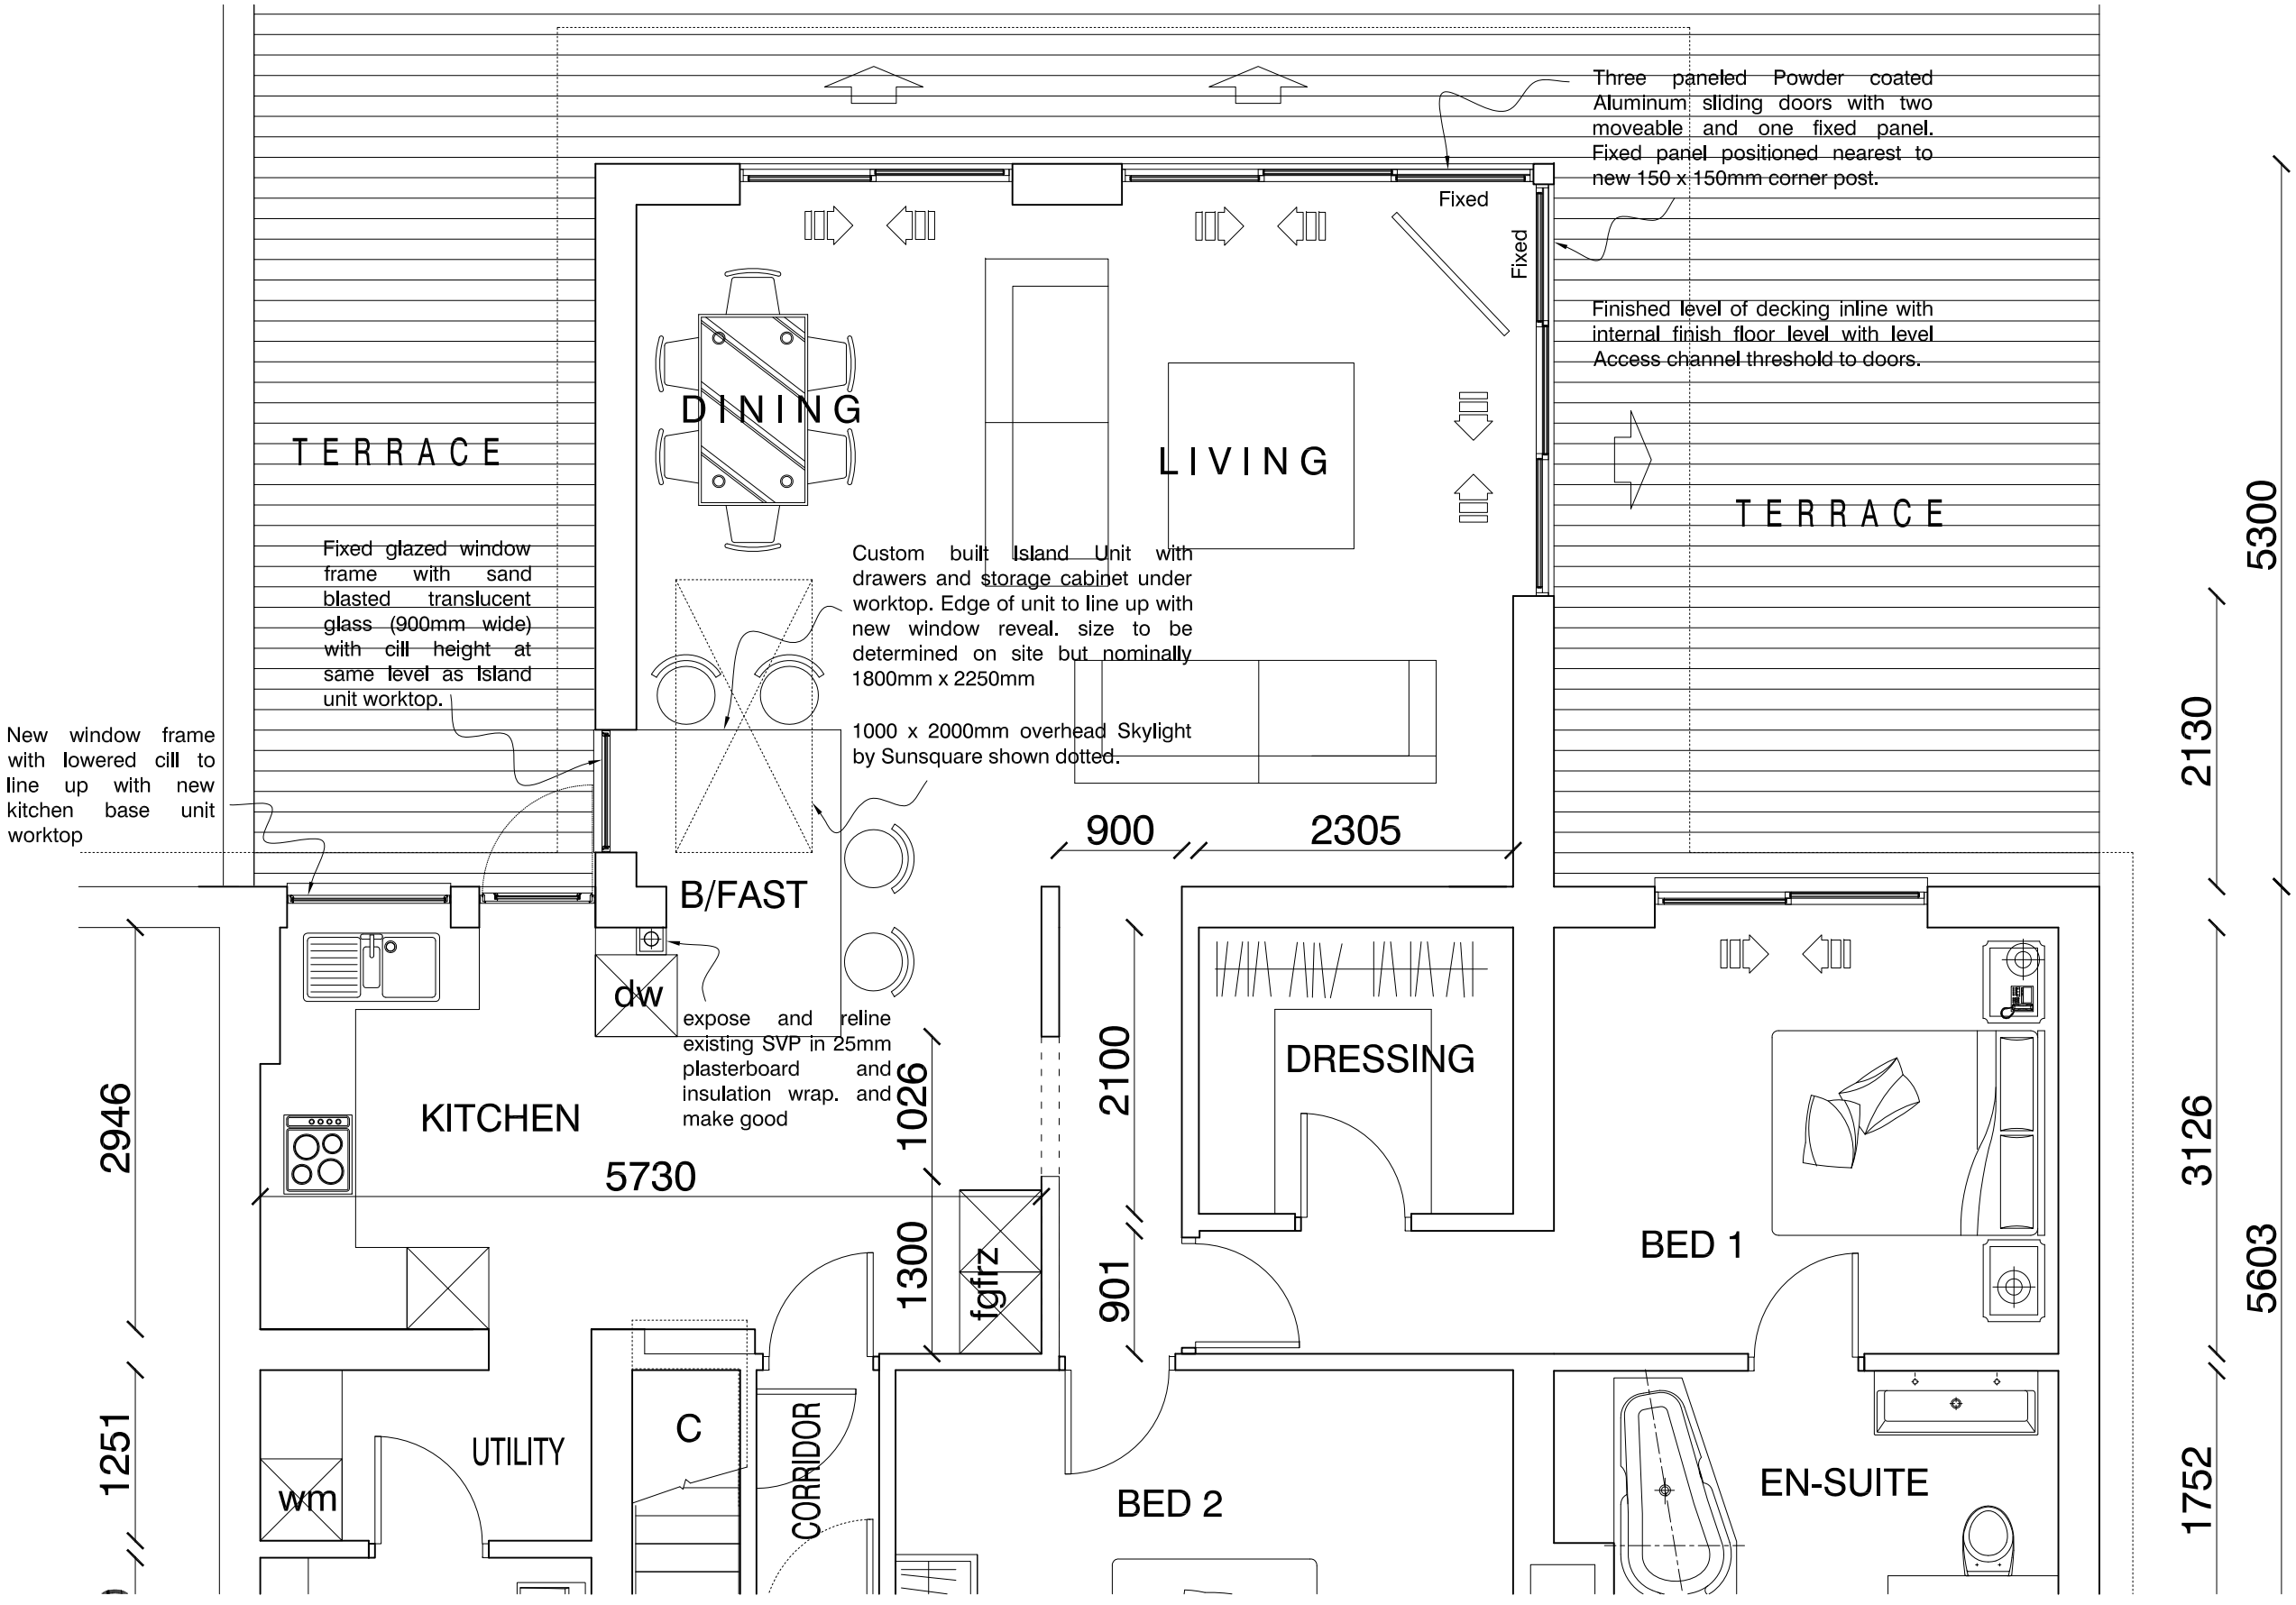


GROUND FLOOR LARGE SCALE 1:50

REV.	DATE	DRAWN	DESCRIPTION
A	19/08/15	KJS	MINOR AMENDMENTS TO UTILITY AND WC AREAS

PROJECT
PROPOSED ALTERATIONS @
8 Clanfield close, Chandlersford,
SO53 2HL

CLIENT
MR MEHDI SAFREMANESH

DRAWING TITLE
PROPOSED GROUND FLOOR
LARGE SCALE

Date	Drawn	checked	Approved
July 2015	KJS		

Scale	Drg. No.	Rev.
1:50	SSH/ 04	A