

Notes
All dimensions and details to be checked on site by builder prior to commencement of works.
This plan must not be acted upon Until it has been approved by the Local Authority.
Client to conform to party wall act of 1996 if required.

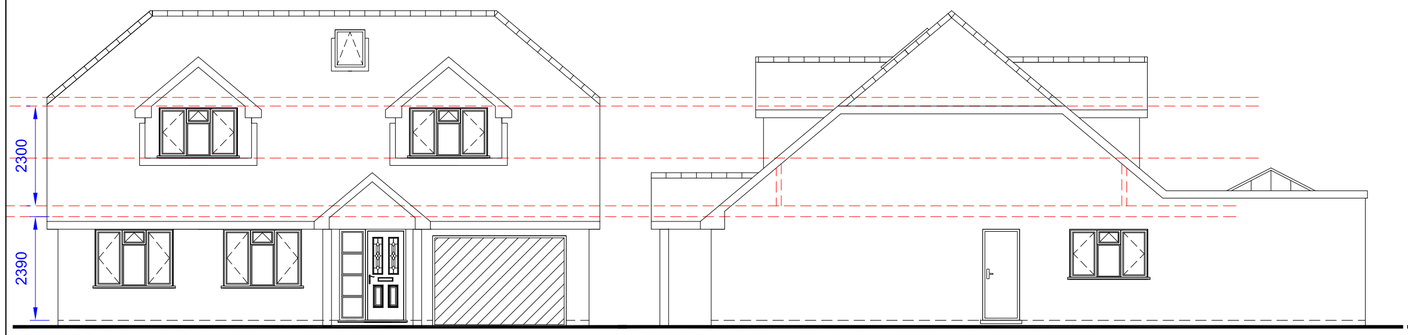


Front View
Scale 1:100


Side View
Scale 1:100

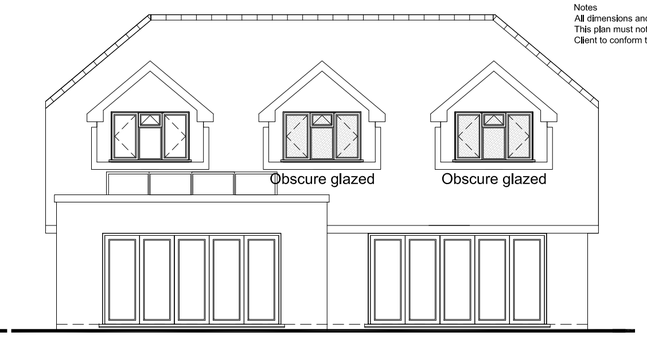


Rear View
Scale 1:100

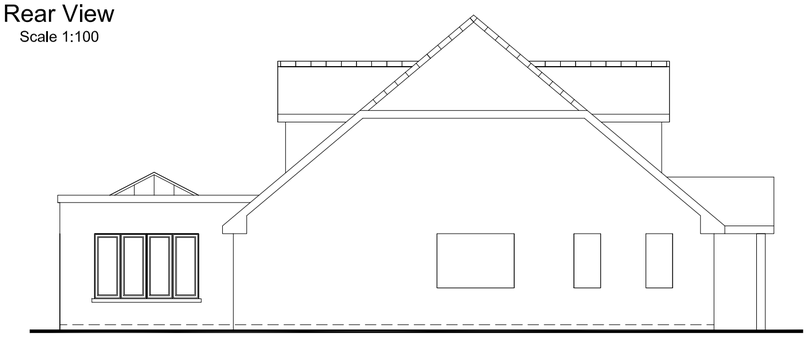


Side View
Scale 1:100

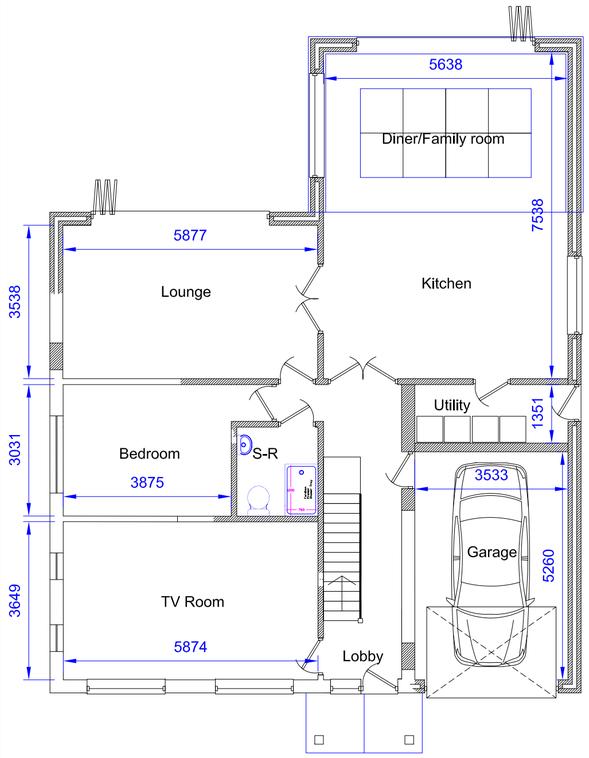


Ground Floor Plan
Scale 1:100

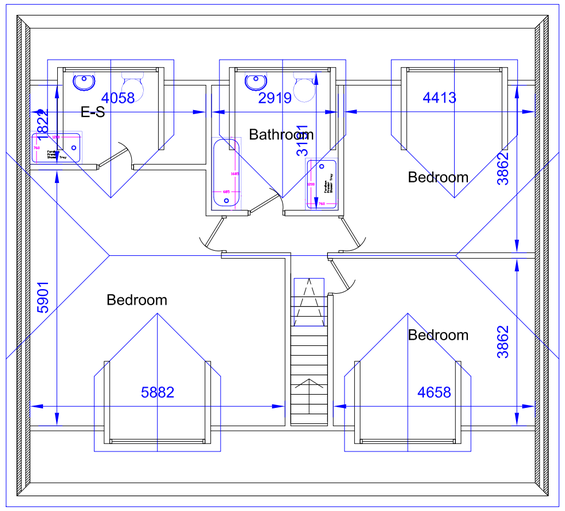

Loft Floor Plan
Scale 1:100

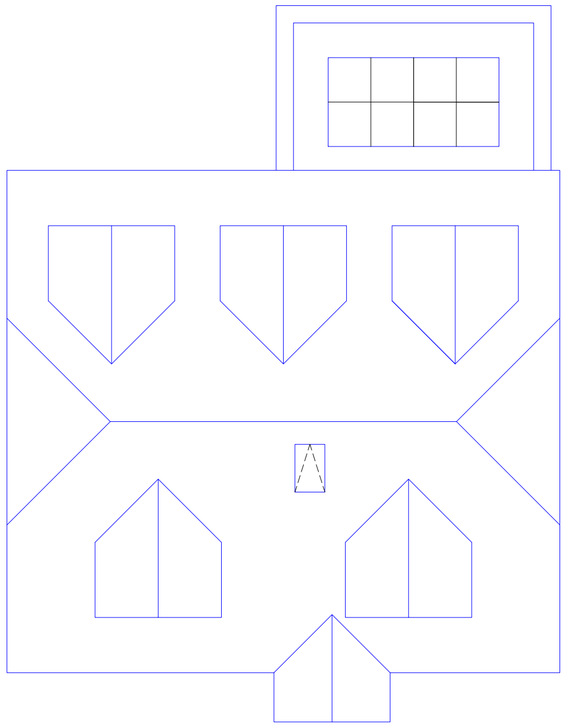

Roof Plan
Scale 1:100

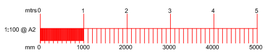

B		
A		
	Date	Revisions


Drawing Title.
Proposed

SITE ADDRESS	CLIENT ADDRESS
32 Valley Road Chandlers Ford Eastleigh SO53 1GP	

Scale. as noted PAPER SIZE A2

Date. April 2017 Drawn by. R.N.S.

Sanders Design Services ltd
95 Cedar Road
Hythe
Southampton
SO45 3PX
www.sandersdesignservices.co.uk
info@sandersdesignservices.co.uk
023 8020 7195

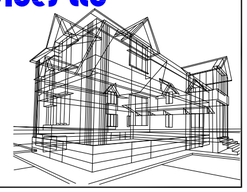

Drawing No rvr sht 2 Revision x