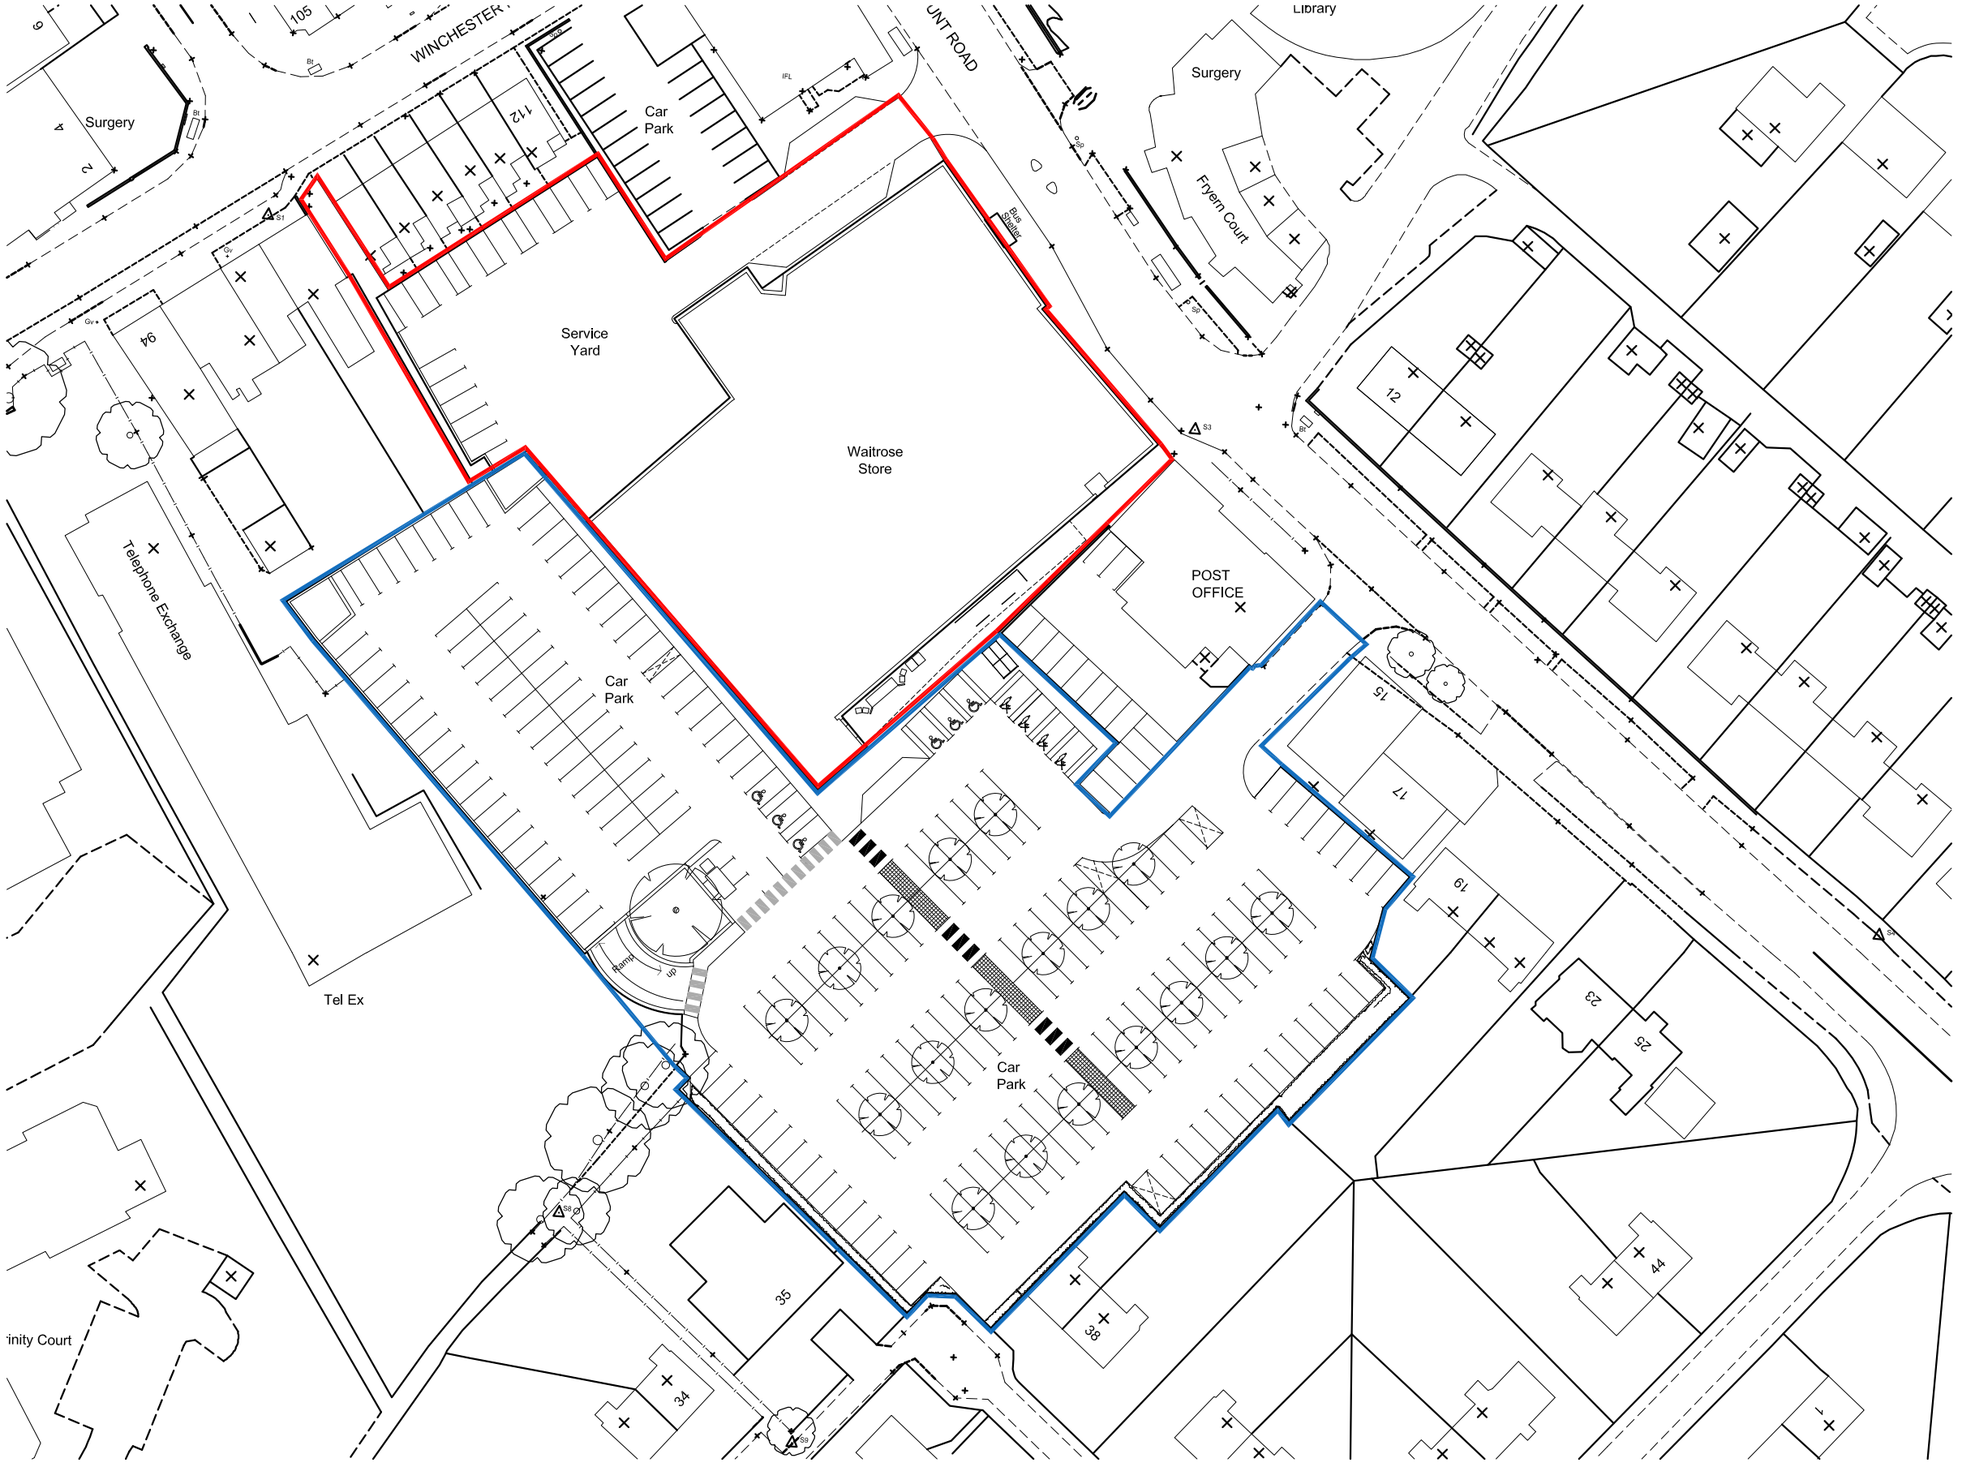

KEYPLAN

NOTES

PROJECT
WAITROSE CHANDLERS FORD 668

TITLE:
SITE BLOCK PLAN

DRAWING NO:	REV:
16-028-AZ(P)-002	-

SCALE @ A2	BY:	CHK:	DATE:
1:500	MH		25.04.16

XREFS USED IN THIS DRAWING:

INFORMATION

B+R ARCHITECTS
20 Shepherdess Walk,
London N1 7LB
T 020 3227 0800 E design@bandr-arch.com
www.bandr-arch.com

THE COPYRIGHT OF THIS DRAWING OR PART THEREOF BELONGS TO BAMBER & REDDAN ARCHITECTS LTD. CONTRACTOR TO CHECK ALL DIMENSIONS PRIOR TO COMMENCING WORK - DO NOT SCALE.