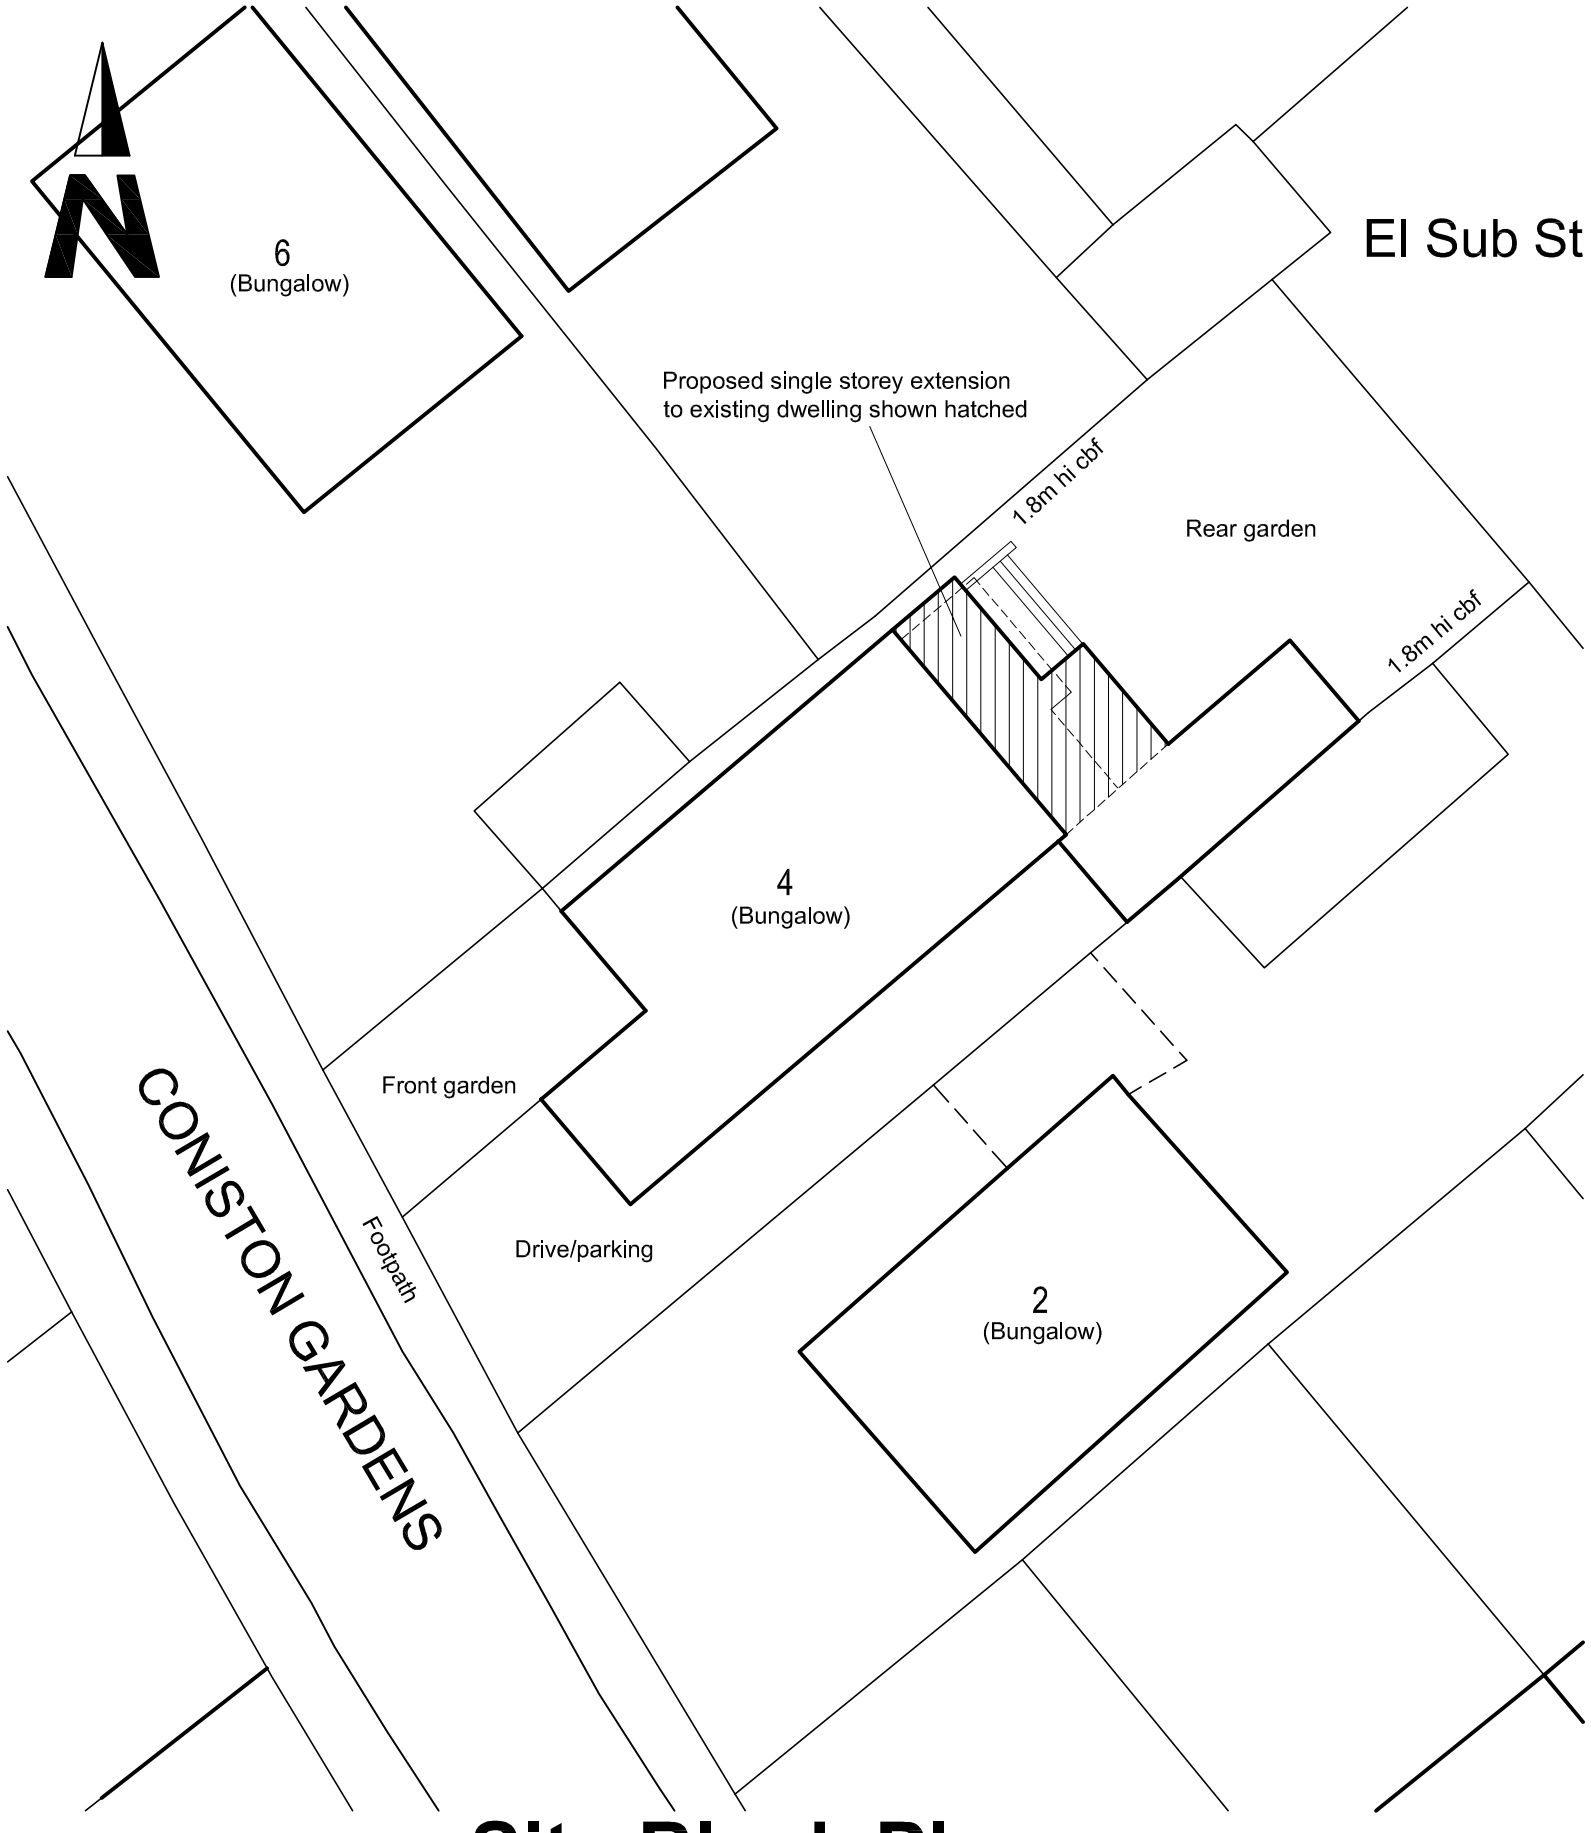

Site Block Plan

Scale 1:200

1:200 5m 10m 15m 20m



Ordnance Survey (c) Crown Copyright 2015. All rights reserved. Licence number 100022

Site Location Plan

Scale 1:1250

Revisions

METROSCAPE DESIGN LTD
Malcolm Stevens BA (Hons) Arch Tech
Shady Oak, 5 Ayerswood
Bursledon Road, Hedge End
Southampton, Hampshire
SO30 0DF
Tel/Fax: 023 80403794
Email : malcstevens@metroscape.co.uk

Project	4 CONISTON GARDENS HEDGE END, SOUTHAMPTON SO30 0LP
Drawing Title	EXISTING SITE LOCATION & BLOCK PLAN LAYOUTS
Client	MRS B WADSWORTH

Project No	P15022
Date	JULY 15
Scale	1:2
Drawing No	P01
Revision	

This drawing is copyright of the Architectural Consultant & must not be reproduced without permission.