
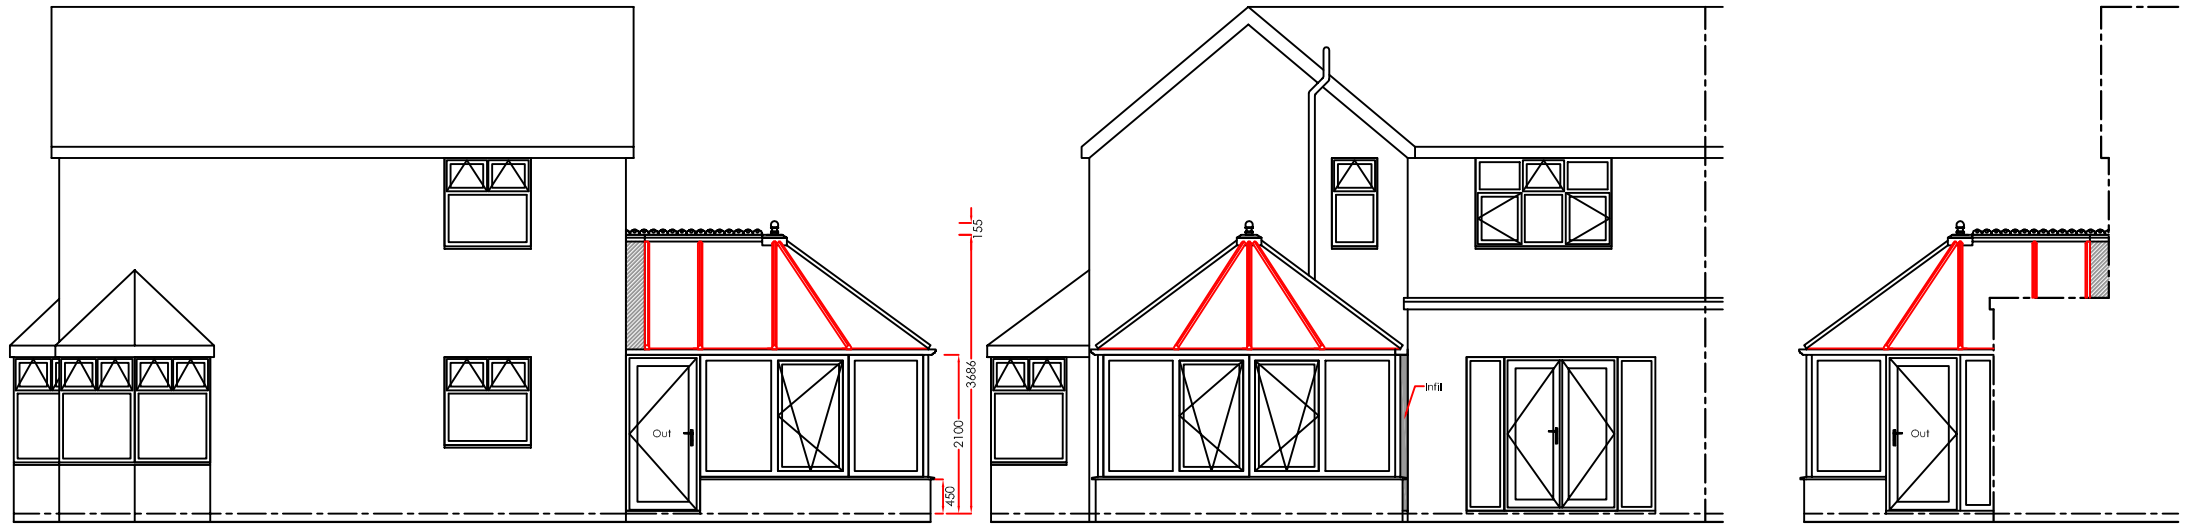


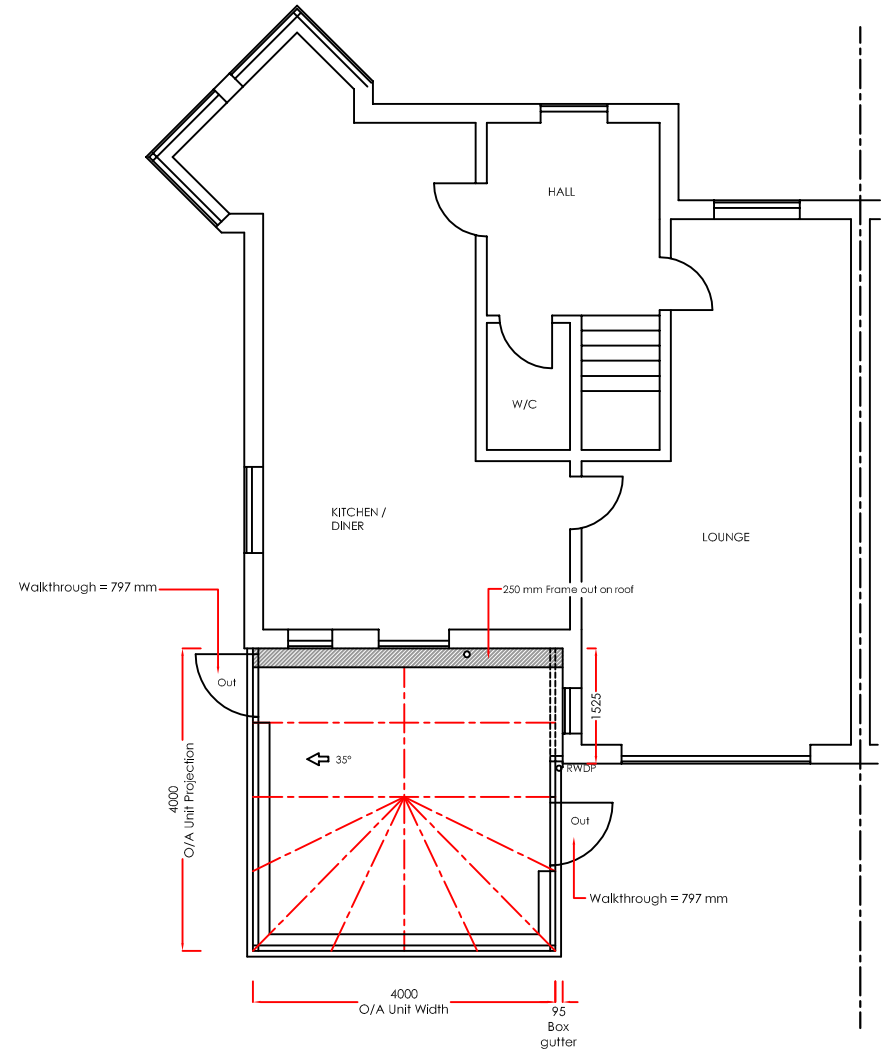

Scale Bar 1:100 (metres)

0 1 2 3 4 5 6 7 8 9 10 11 12 13 14 15

(Produced on A3 Paper)

NOTES:

This drawing is the copyright of Anglian Home Improvements and must not be reissued, loaned or copied without their consent.

All dimensions are in millimetres (mm) unless noted otherwise.

Do not use for base laying purposes

REVISIONS:		

Anglian Home Improvements
NATIONAL ADMINISTRATION
TELEPHONE: 0845 437 3600
FACSIMILE: 01603 480101

Drawing title: PROPOSED ELEVATIONS

CONTRACT No. : 099/76494 | **Revision :** | **Page No:** 1

Proposed: PVCu WHITE KNIGHT CONSERVATORY

at: (INSTALLATION ADDRESS)
1 ARTHUR ROAD
EASTLEIGH
HAMPSHIRE
SO50 4FT

For :..... MR & MRS CARTER

Drawers initials: DSG | **Scale :** 1:100 | **Date:** 26.02.2013