
Notes


Report any discrepancies to the author.

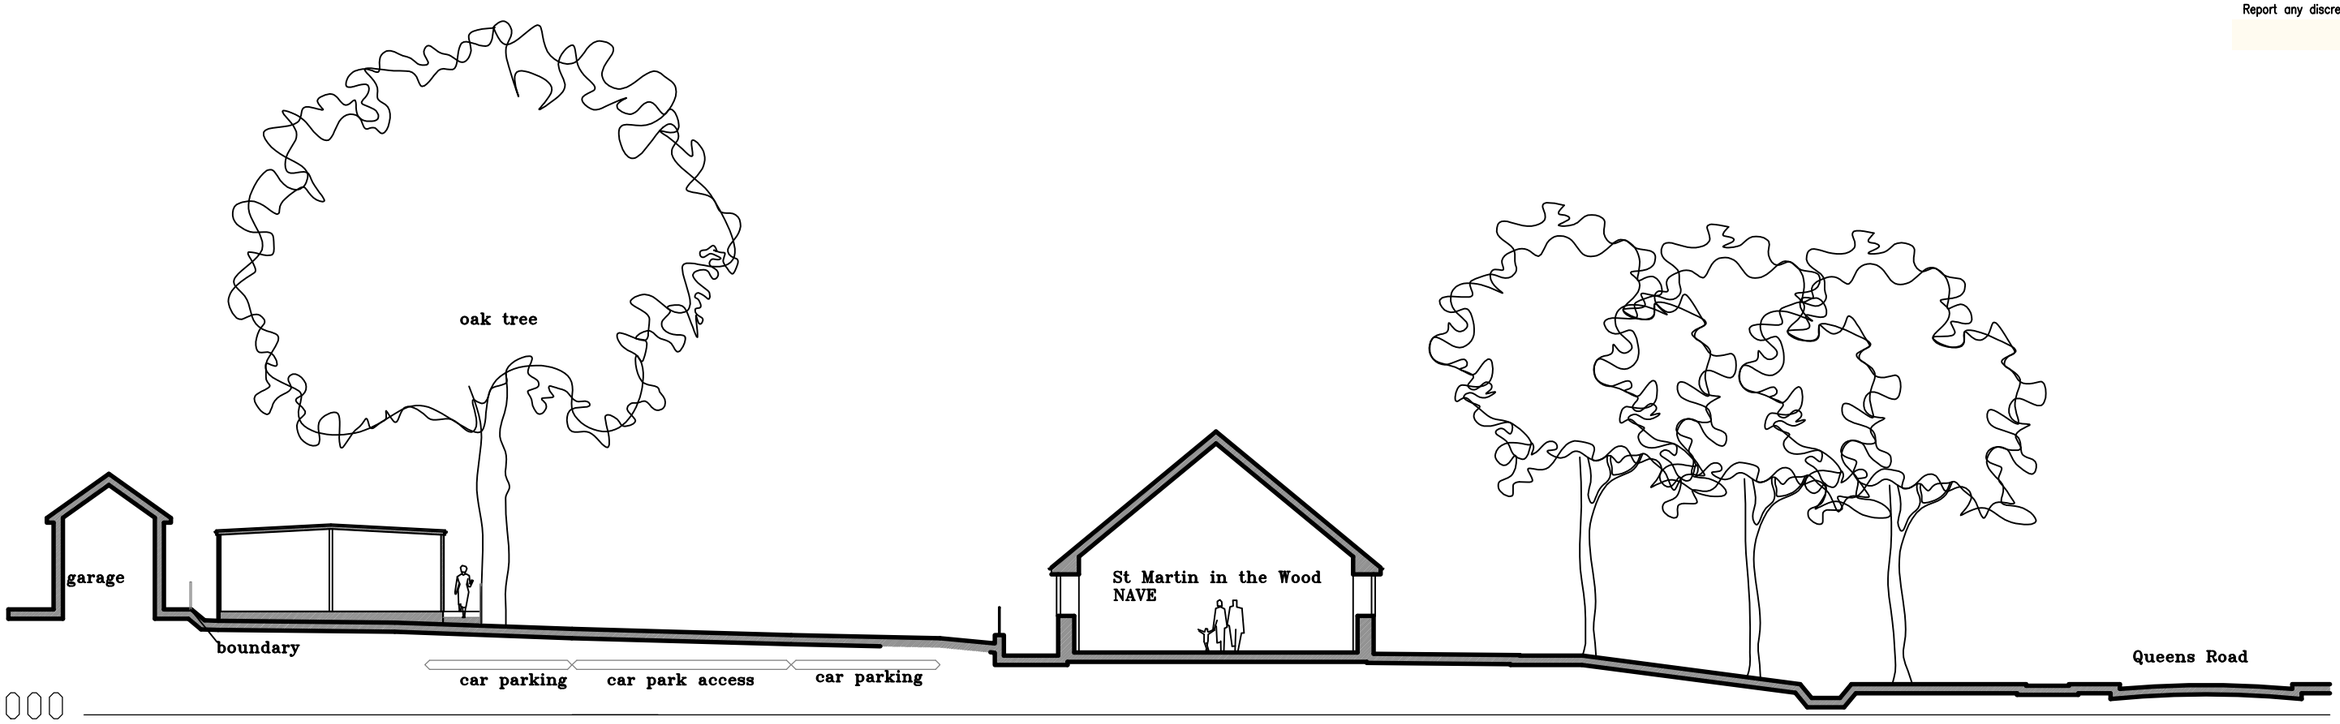

3000

SECTION AA Proposed

SCALE 1 0 1 2 3 4 5

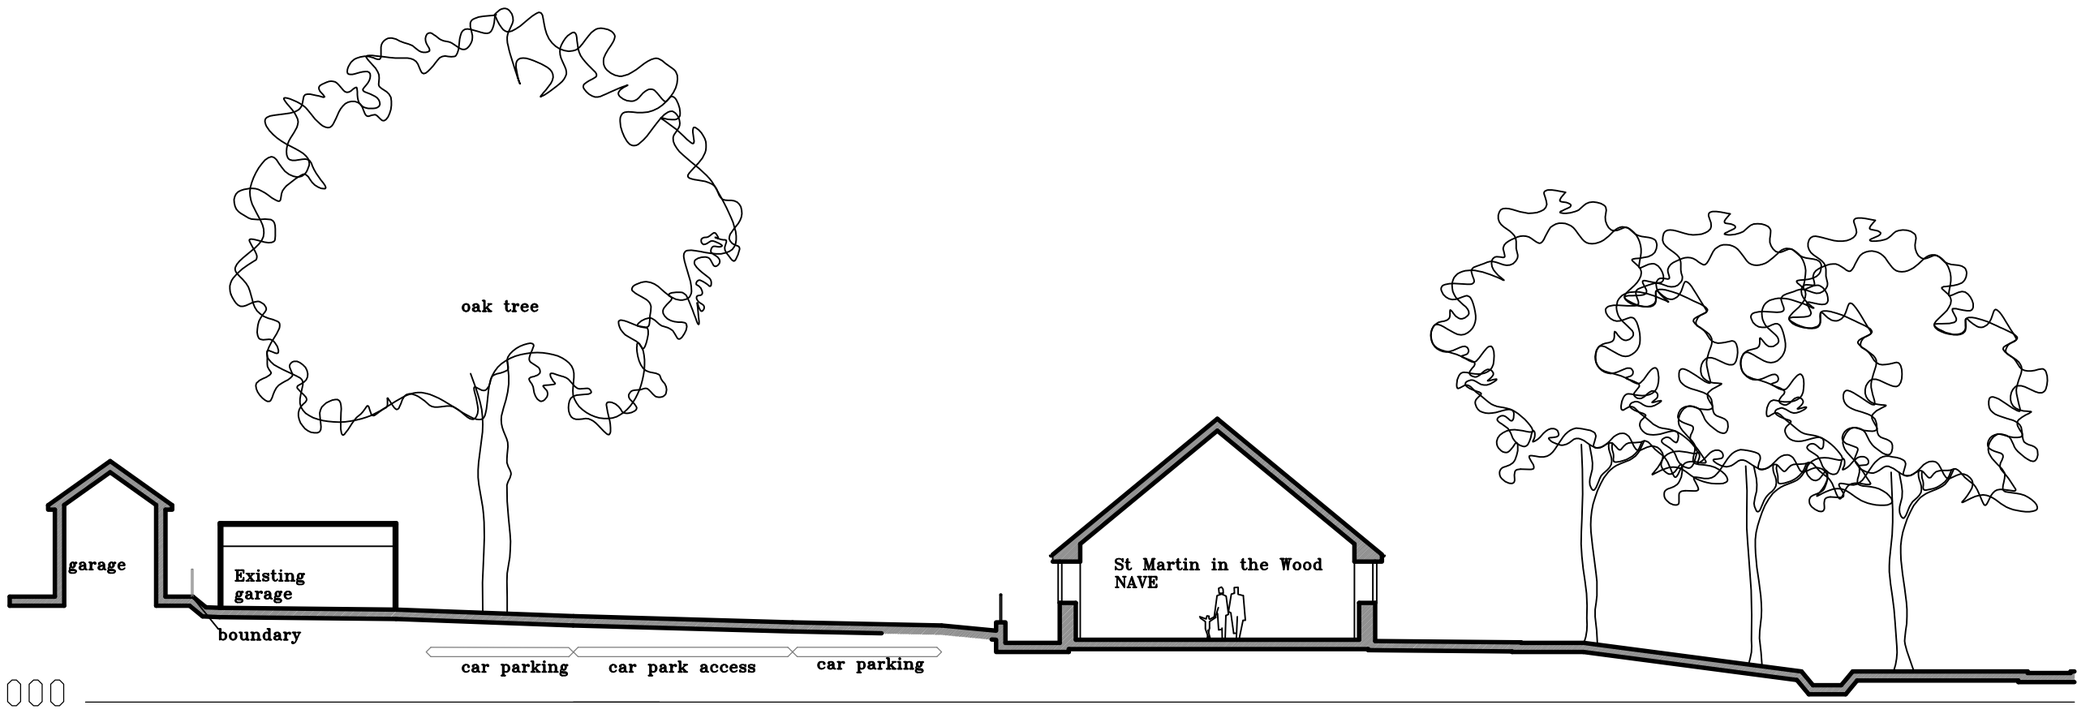

3000

SECTION AA Existing

SCALE 1 0 1 2 3 4 5

Rev	Description	Date
A	Planning Application issue	01 05 13

Temple Ford Design Ltd

templeforddesign@gmail.com

Client

St Martin in the Wood

Chandlers Ford

Project

Temporary Youth Centre

Drawing

Site Sections,
Existing and Proposed

Scale	Sheet Size	Date
1/100	A3	April 2013

Project No	Drawing No	Revision
1447	005	A