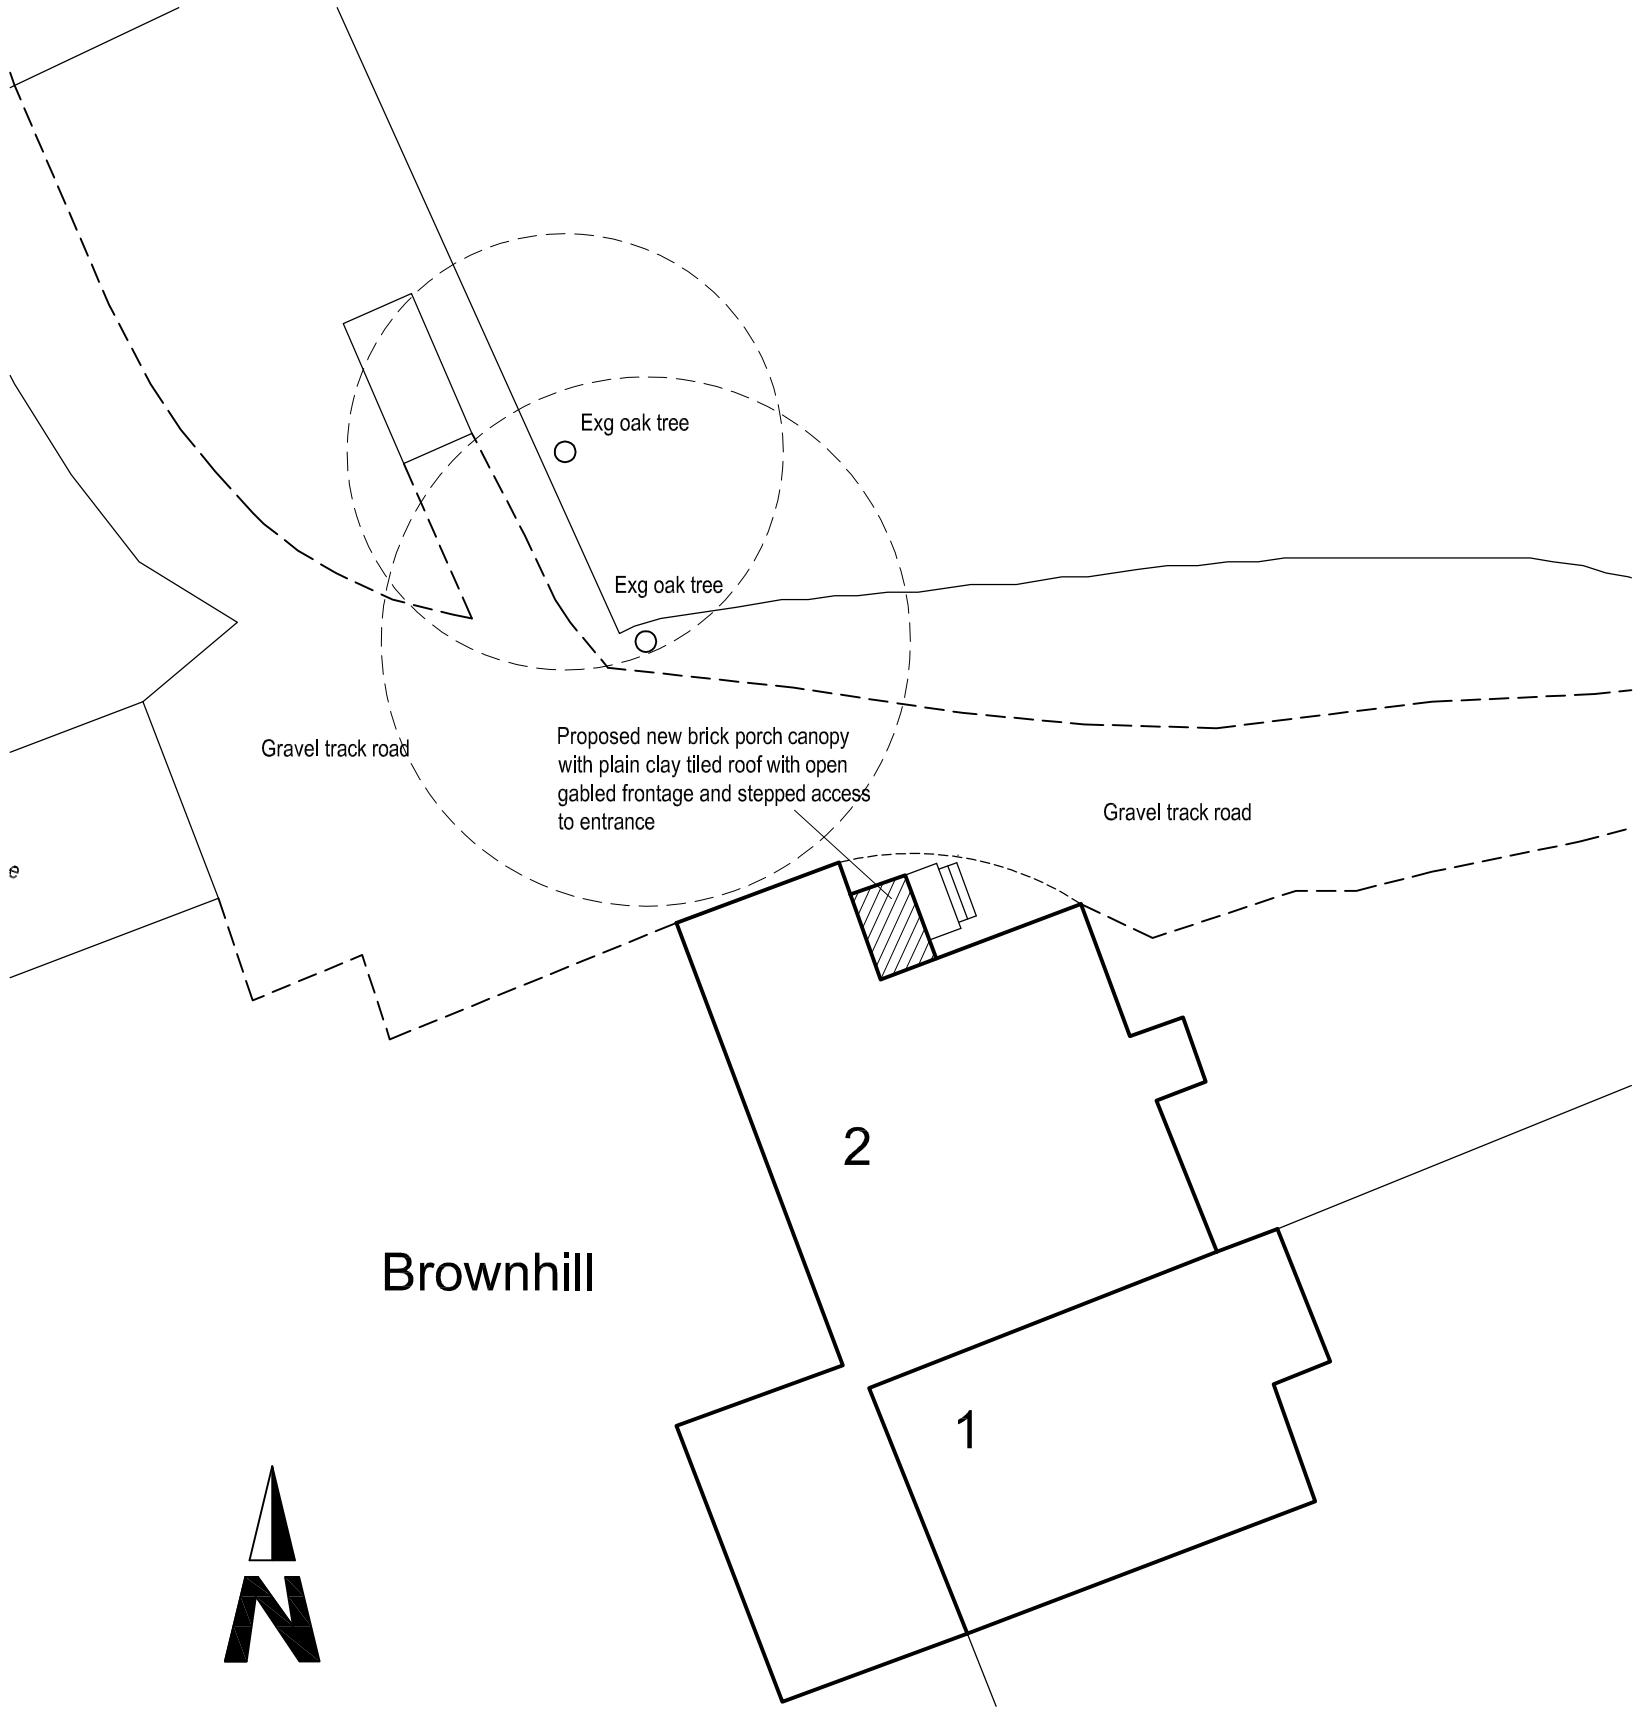

1:200 5m 10m 15m 20m

Site Block Plan
Scale 1:200

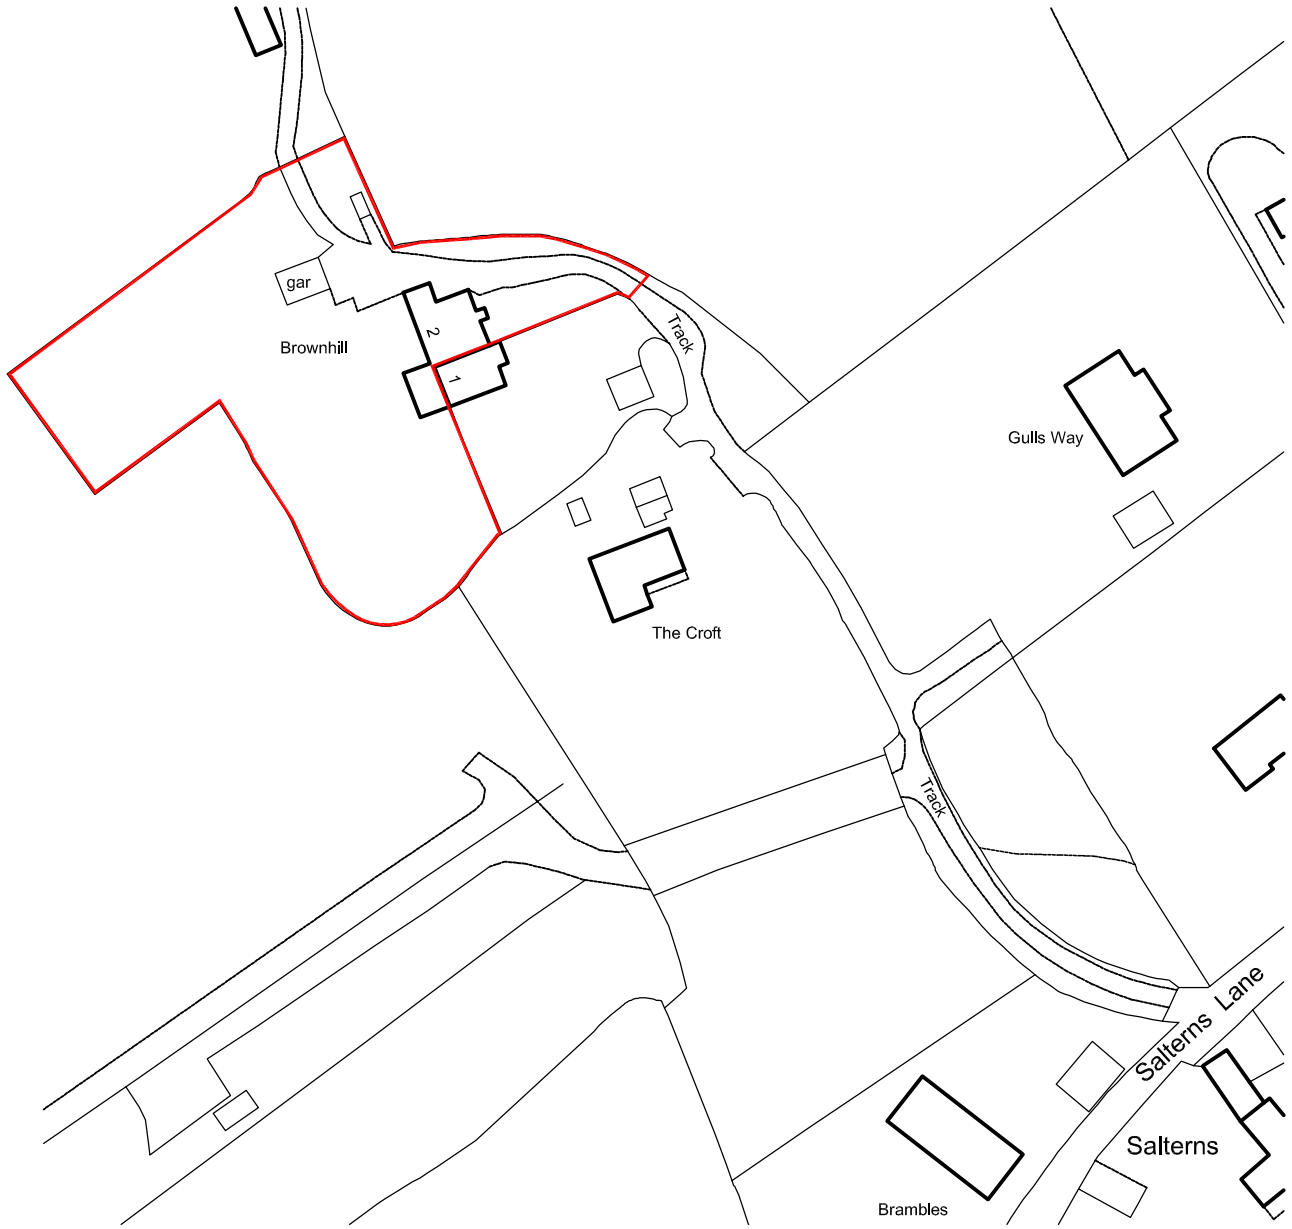

Ordnance Survey (c) Crown Copyright 2012. All rights reserved. Licence number 100020449

Site Location Plan
Scale 1:1250

Revisions

METROSCAPE DESIGN LTD
Malcolm Stevens BA (Hons) Arch Tech
Shady Oak, 5 Ayerswood
Bursledon Road, Hedge End
Southampton, Hampshire
SO30 0DF
Tel/Fax: 023 80403794
Email : malcstevens@metroscape.co.uk

Project	2 BROWNHILL, SALTERNS LANE, BURSLEDON, SOTON SO31 8DH
Drawing Title	EXISTING GROUND FLOOR & SITE LOCASTIN & BLOCK PLAN
Client	MR & MRS L BARROW

Project No	P12021
Date OCT 12	Scale 1:1250/200
Drawing No	P01
Revision	

This drawing is copyright of the Architectural Consultant & must not be reproduced without permission.