PROPOSED CONSERVATORY
"SPINDLES"
CRONS NEST LANE
SCALE, 1:100

ELEVATION PLAN.

AMENDED F/12/70893

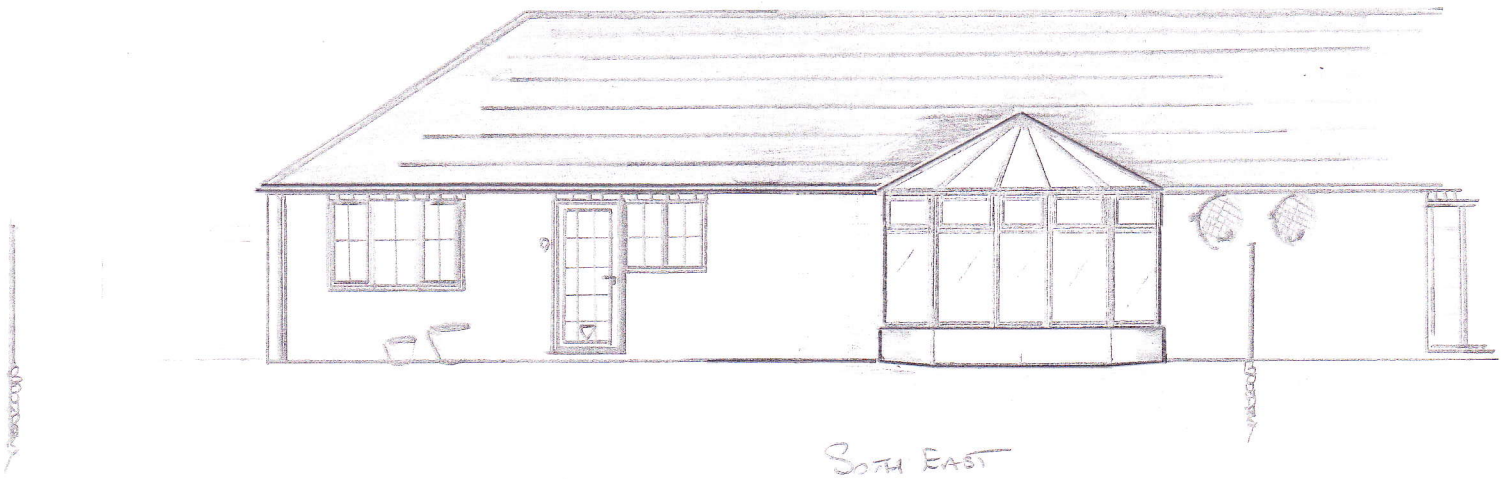

SOUTH EAST

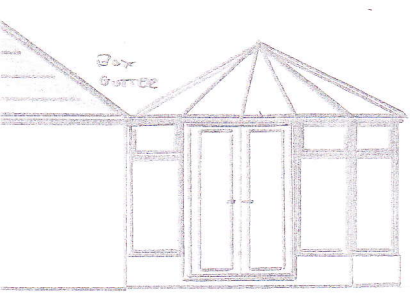

SOUTH WEST

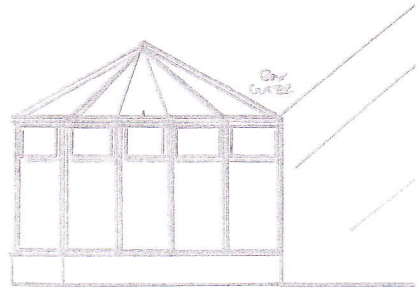

NORTH EAST