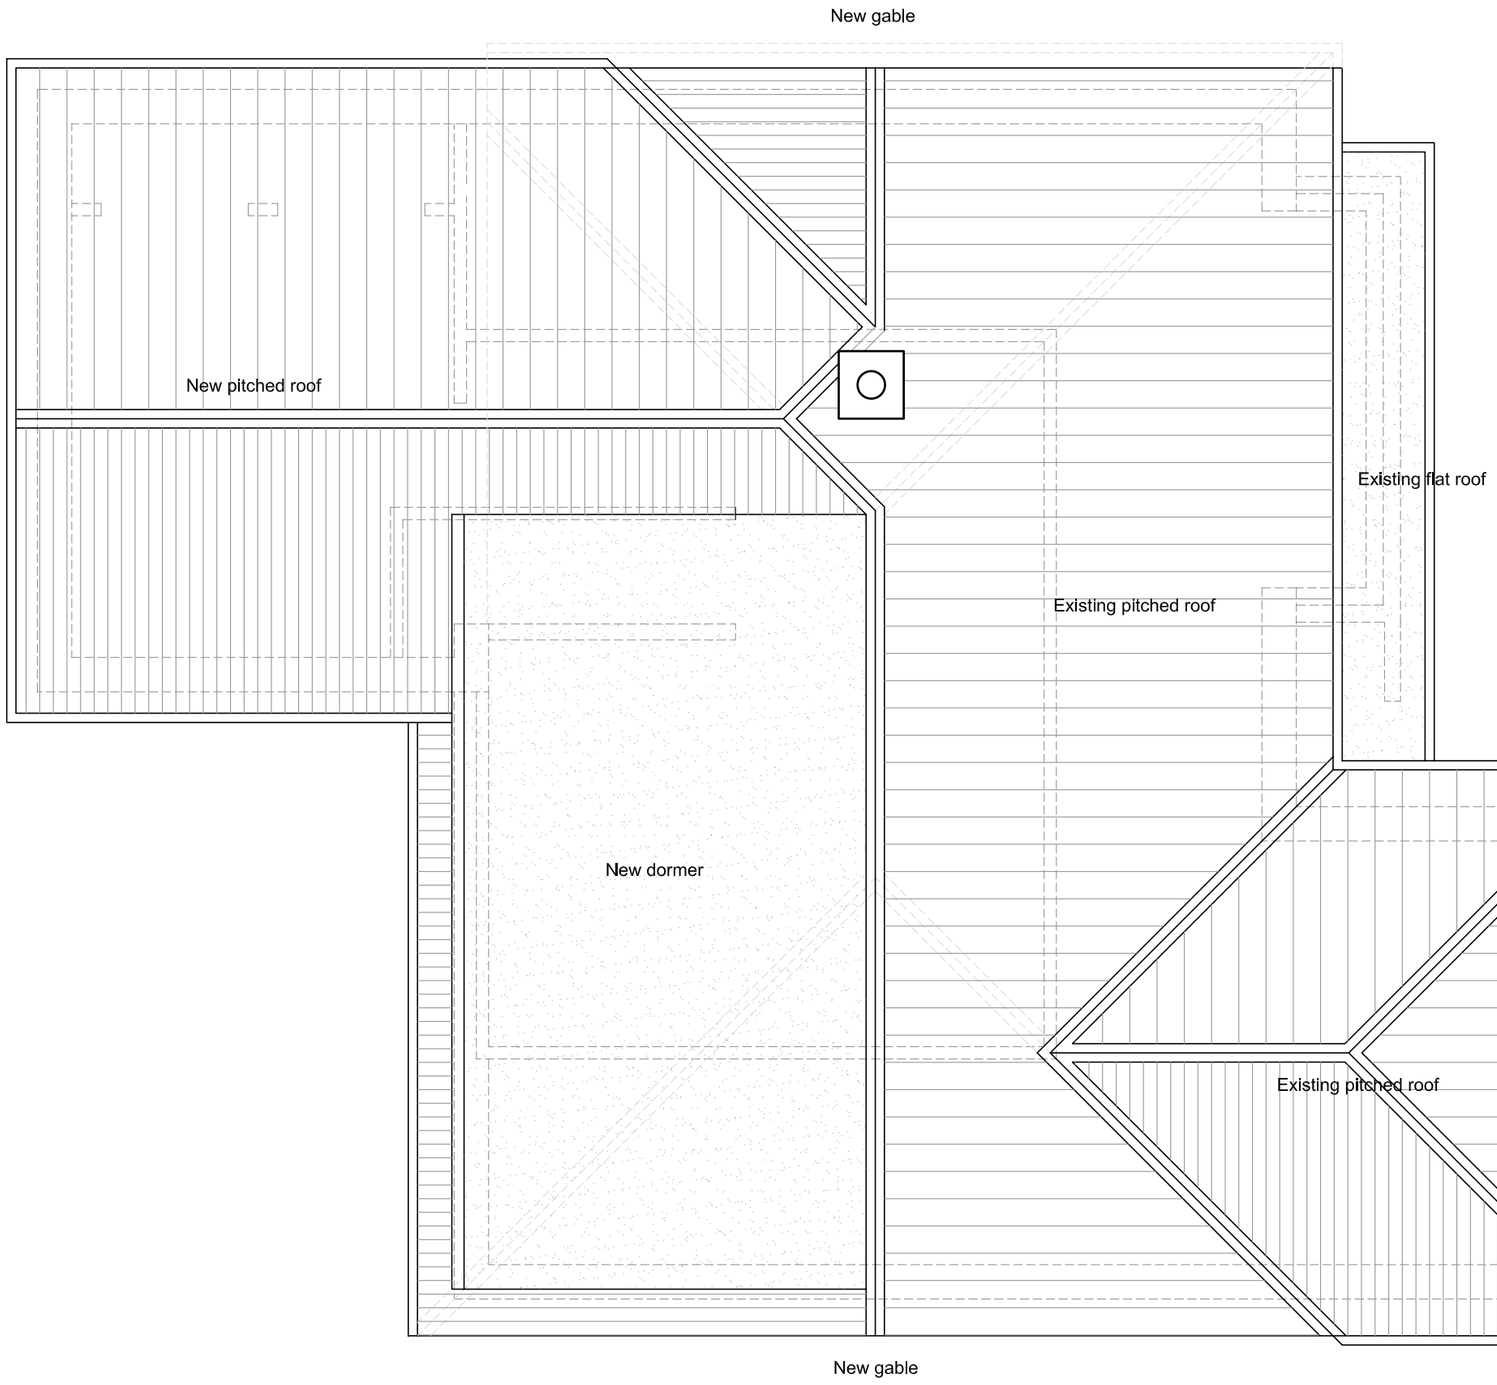

0m 1 2 3
0ft 3 6 9

Rev A- 21.06.13
Roof layout updated.

tkl
architects

TKL ARCHITECTS LLP
Richmond House | Main Road | Otterbourne
Winchester | Hampshire | SO21 2EQ
tel 01962 714007 fax 01962 714170
www.tkl.co.uk email: architects@tkl.co.uk

CLIENT
Client

PROJECT TITLE
4 VESPASIAN WAY
CHANDLER'S FORD
EASTLEIGH

DRAWING TITLE
PROPOSED ROOF PLAN

DRAWN BY	CHECKED BY	DATE
k		May 2013

PROJECT No	SCALE
No.	1:50 @ A3

DRAWING No	REVISION
024	A

THE COPYRIGHT OF THIS DRAWING IS VESTED IN THE ARCHITECT
IT MUST NOT BE COPIED NOR THE WORK REPRODUCED WITHOUT WRITTEN CONSENT
IF IT HAS BEEN ISSUED OR LOANED ONLY TO BE TAKEN FROM THIS DRAWING
ALL CONTRACTORS MUST VERIFY THE SITE AND ALL RELEVANT DIMENSIONS BEFORE CHECKING
ALL DIMENSIONS RELATIVE TO THE WORK SHOWN ON THIS DRAWING