LOCATION PLAN NO: 1

St Andrew's Church

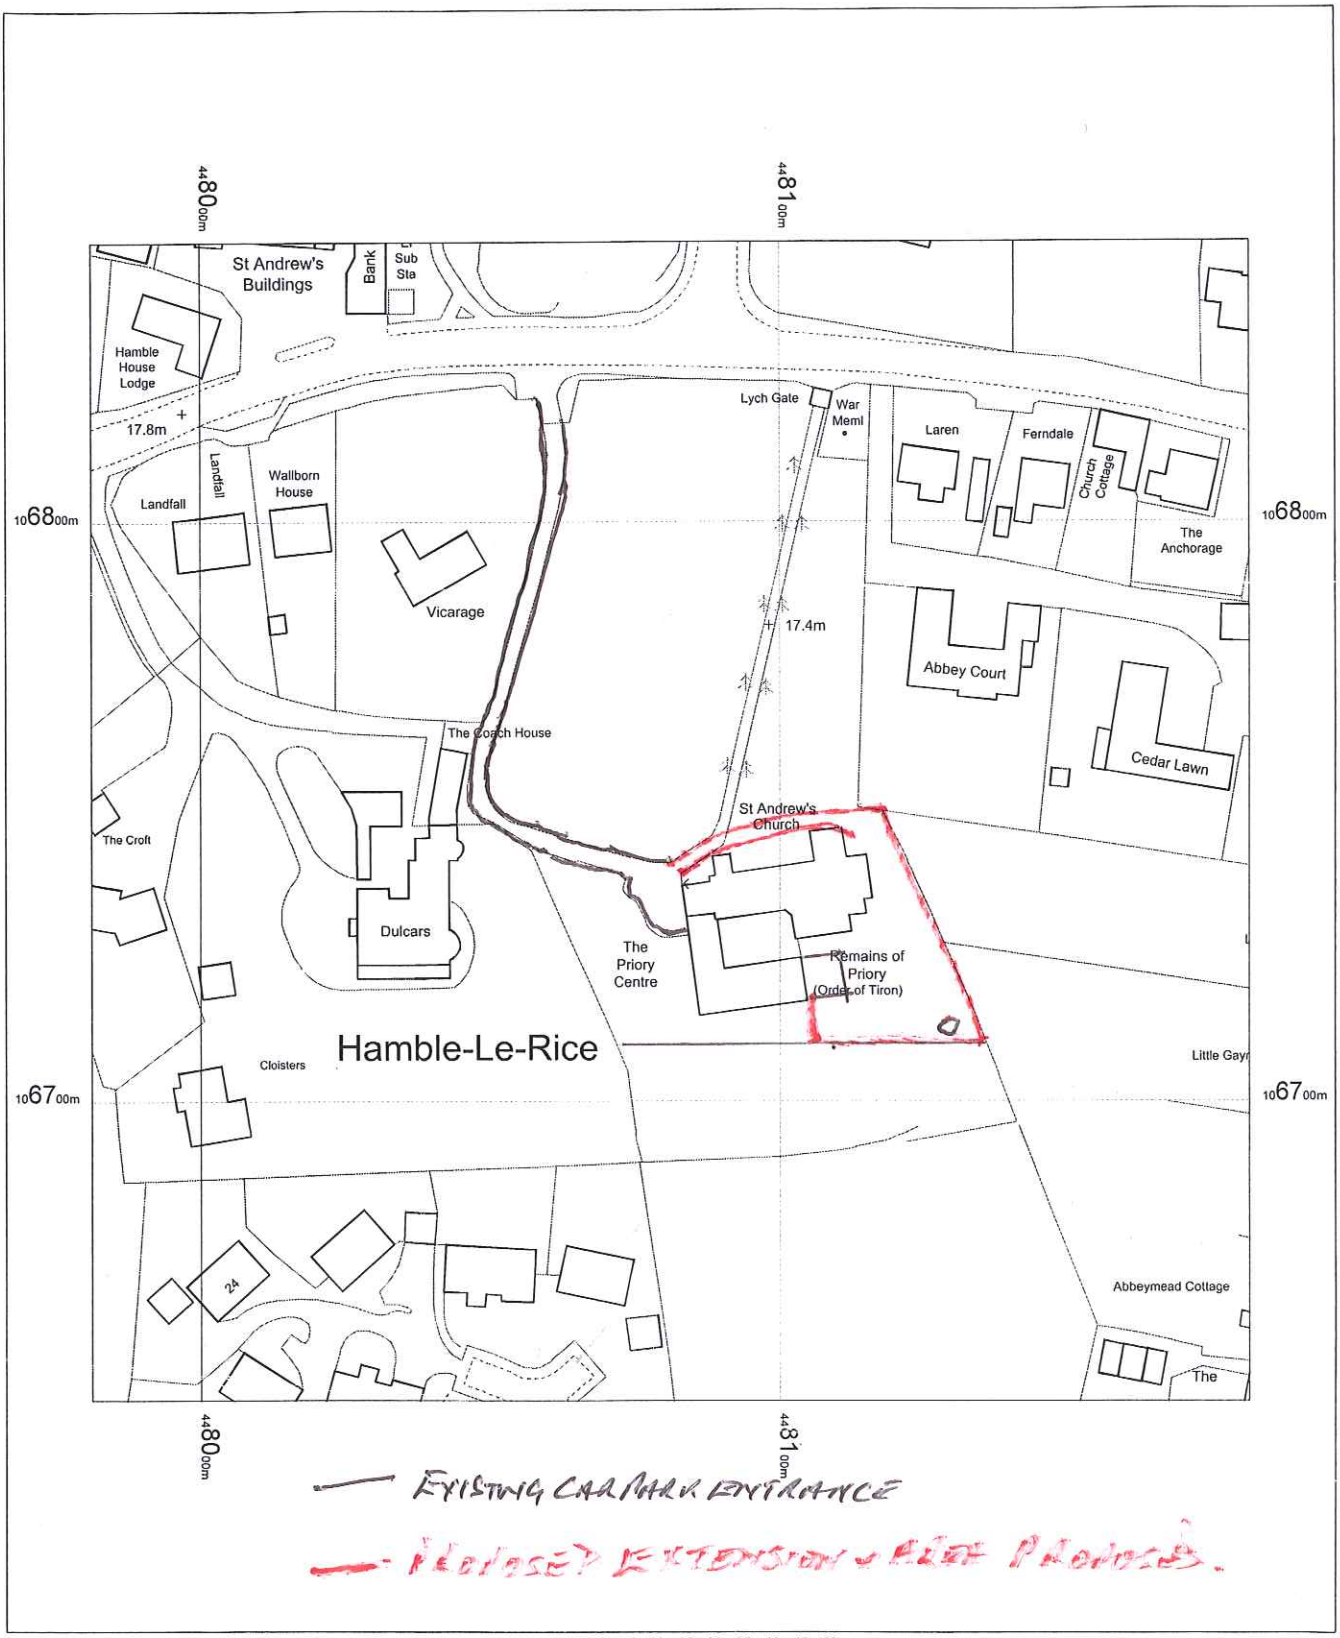

High Street
Hamble
Southampton
SO31 4JF

OS Mastermap
07 March 2012, ID: BLJT-00133845
www.planningapplicationmaps.co.uk

1:1250 scale print at A4, Centre: 448081 E, 106748 N

©Crown Copyright. Licence no. 100019980

N

Mapping sourced from Ordnance Survey

bluejet mapping