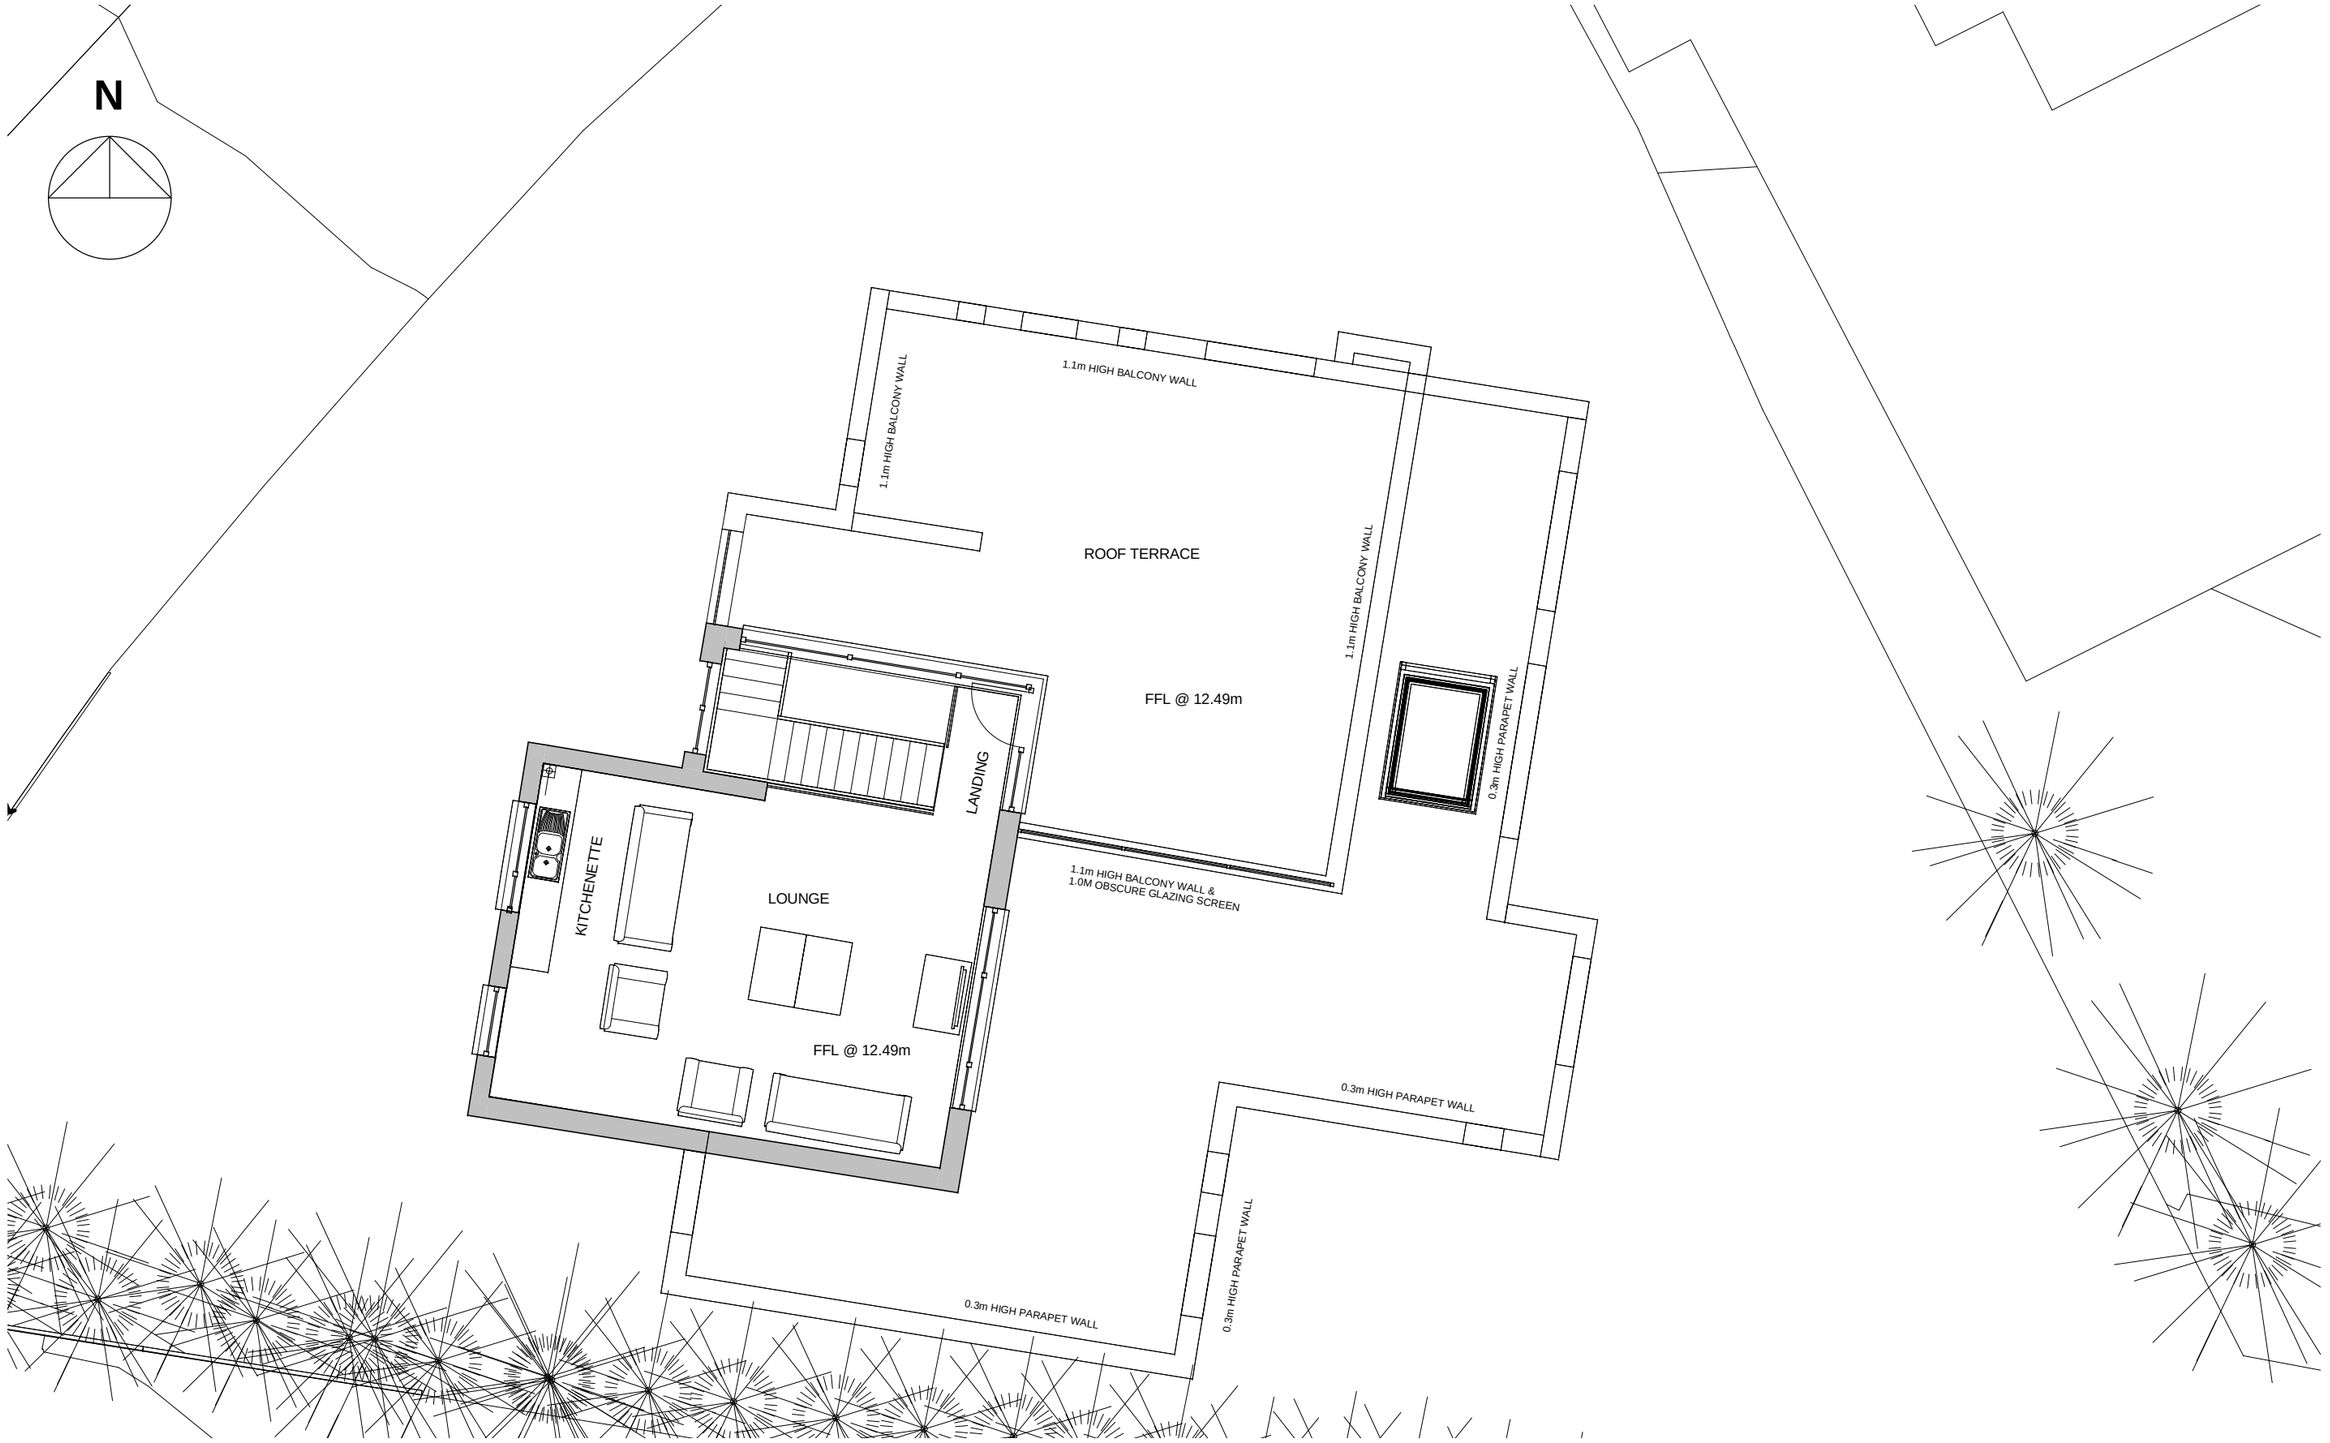

PROPOSED FIRST FLOOR PLAN

SCALE 1:100 0 1 2 3 4 5m

apDESIGNS

5 Napoleon House
15 Waterloo Road
Southampton
S015 3AQ

Tel: 07973265678
E-mail: adi.puplampu@yahoo.co.uk

No.	Description	Date
A -	REVISED STAIRWELL AND BEDROOM WINDOW	
	DETAILS/CONFIGURATION ON WEST ELEVATION.	04/06/15

CLIENT:
Mr N Barker

PROJECT NAME:
14 Crowsport, Satchel Lane, Hamble Le Rice, Hamble

DRAWING:
PROPOSED FIRST FLOOR PLAN

Project number	Project Number	DRAWING NO:	
Date	04/06/2015 19:11:43	NPR04	
Drawn by	Author		
Checked by	Checker	Scale	1 : 100