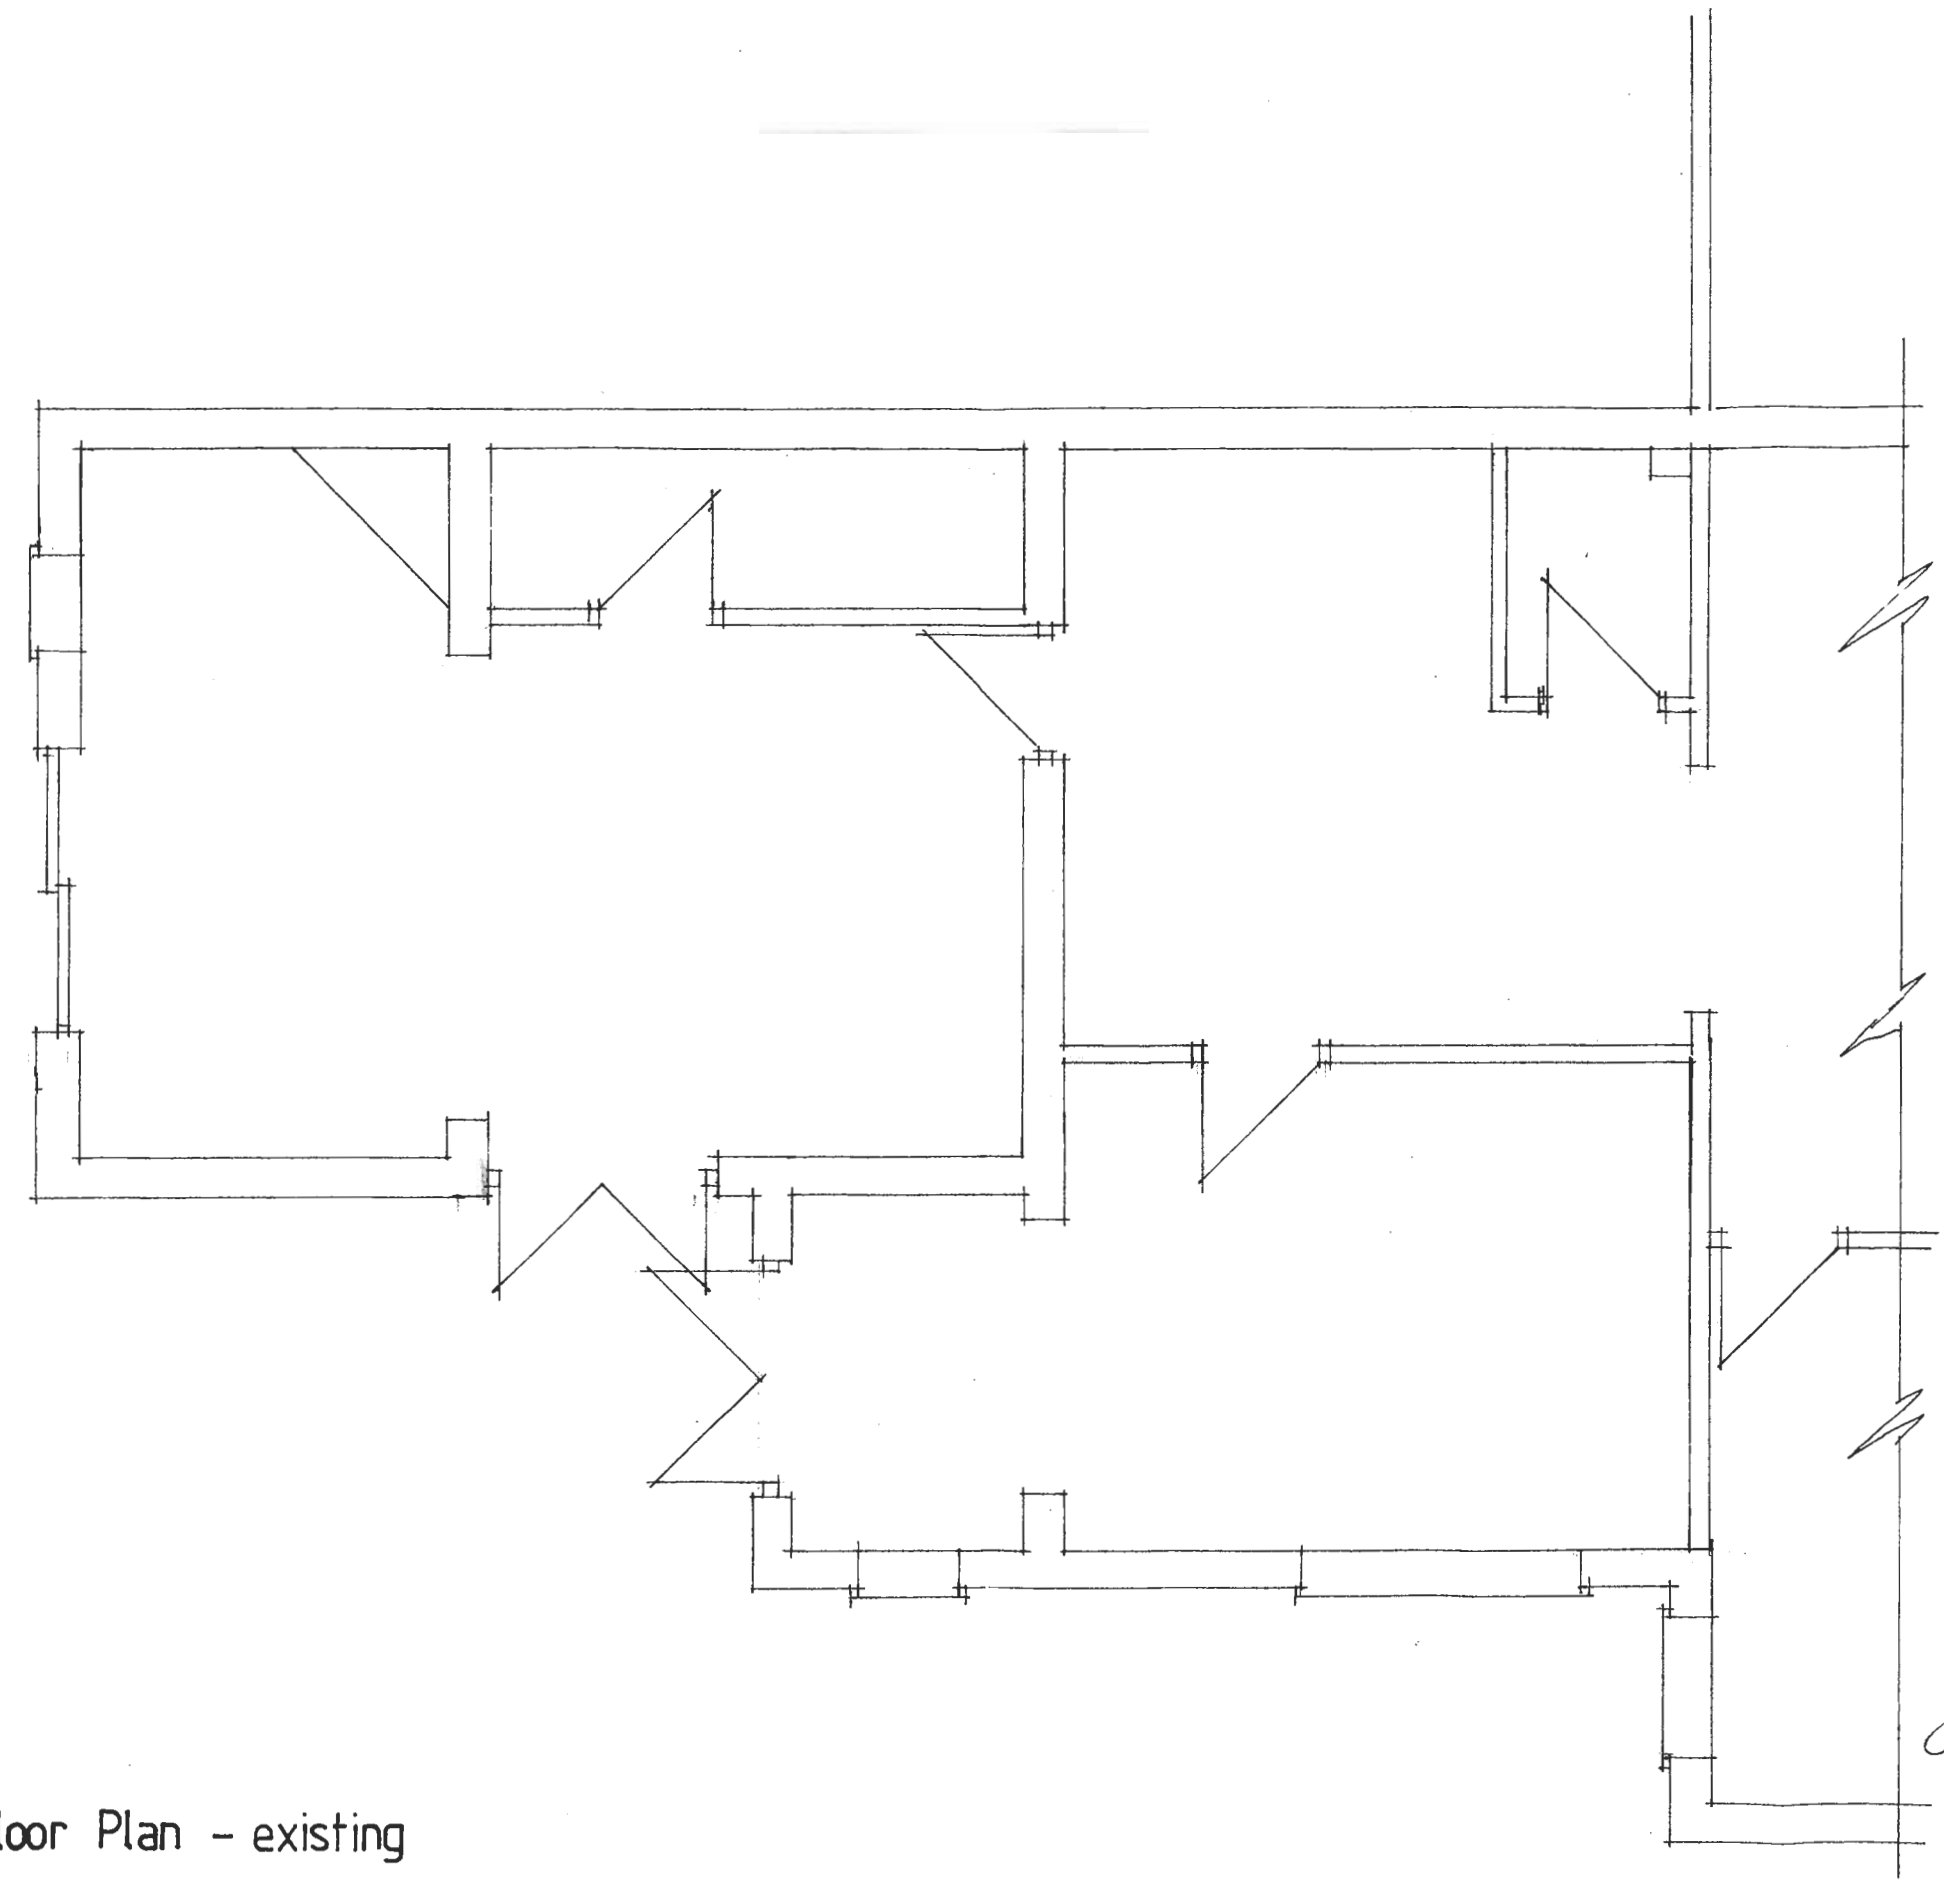


AMENDED PLAN
EASTLEIGH BOROUGH COUNCIL
DEVELOPMENT CONTROL SERVICE
PLAN No. F/10/67526
Date Rec'd: 04 AUG 2008
Decision:

23 St Marys Road
Netley

SCALE 1:50
June 2010

Part Ground Floor Plan - existing

A. Conservatory omitted July 2010 10A.