


PORCH ELEVATIONS 1:50

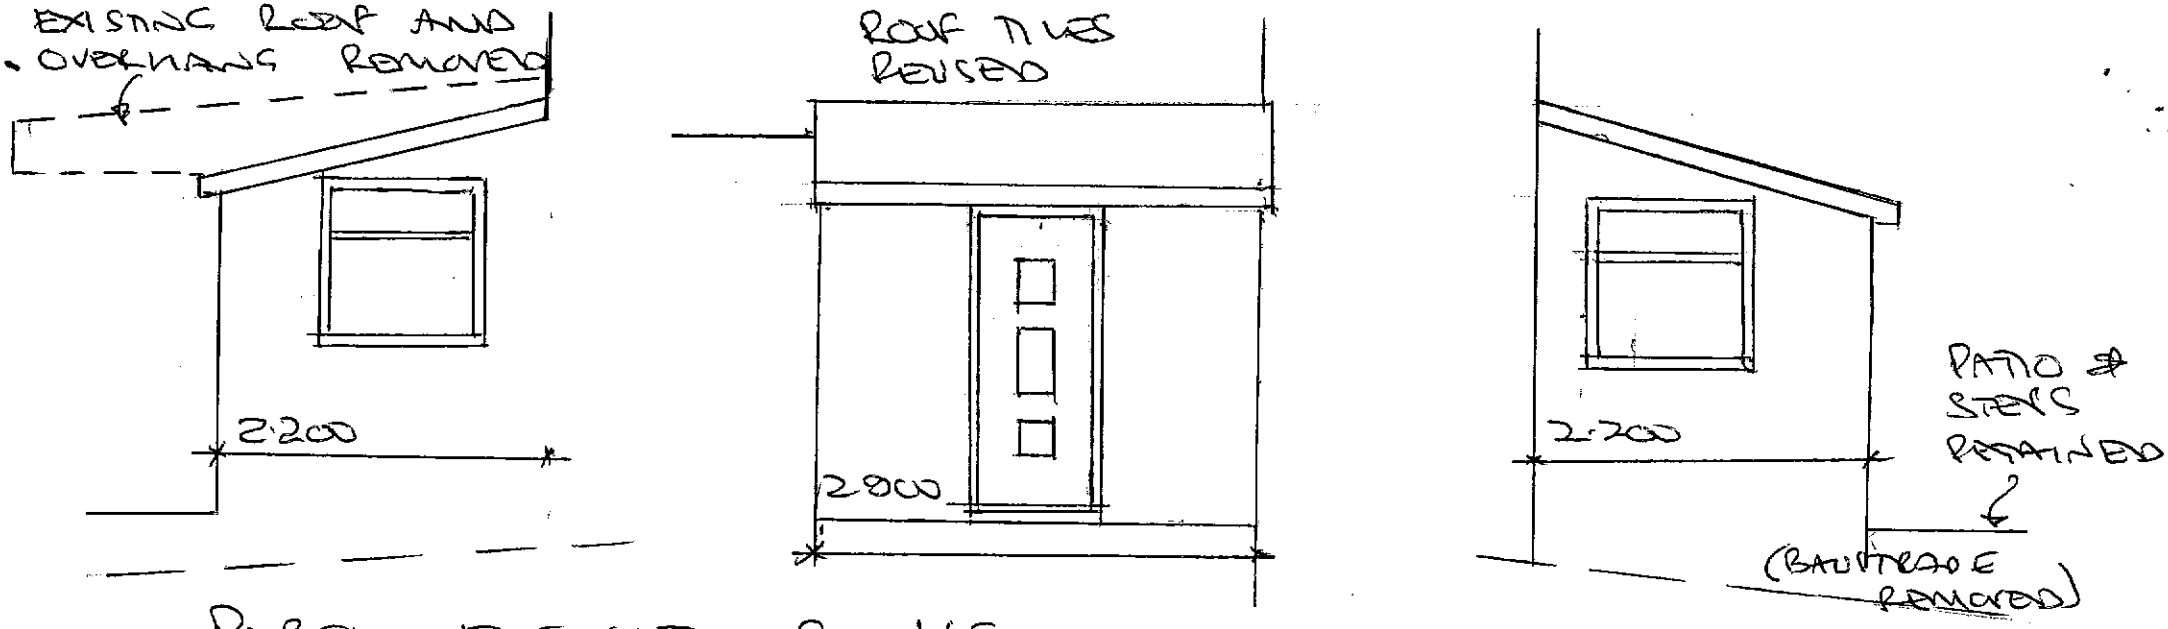

HOUSE ELEVATIONS 1:100

PORCH AT
6 ST AUSTELL CLOSE
BICKNACRE
HANTS SO50 6GQ

MR & MRS R SHELLARD

JAN 2017