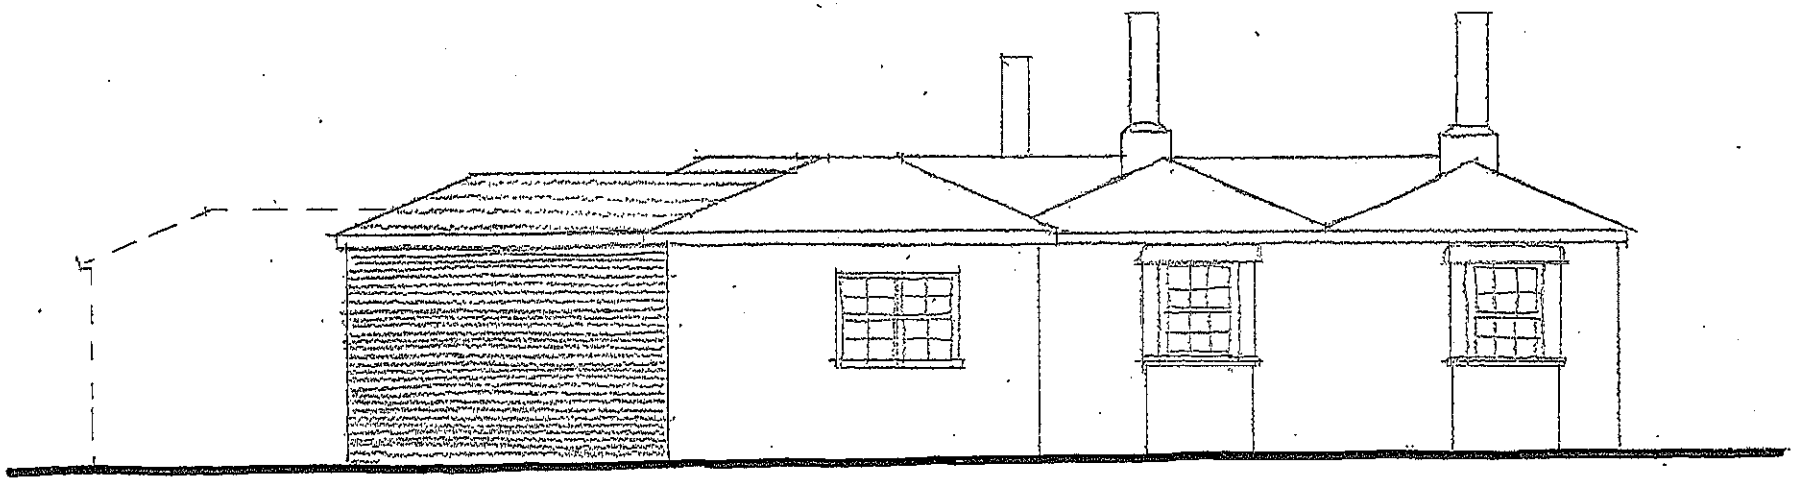

REAR

ROSEWOOD COTTAGE
Scale 1:100 @ A4

Scale 1 : 100 @ A4 = 5m