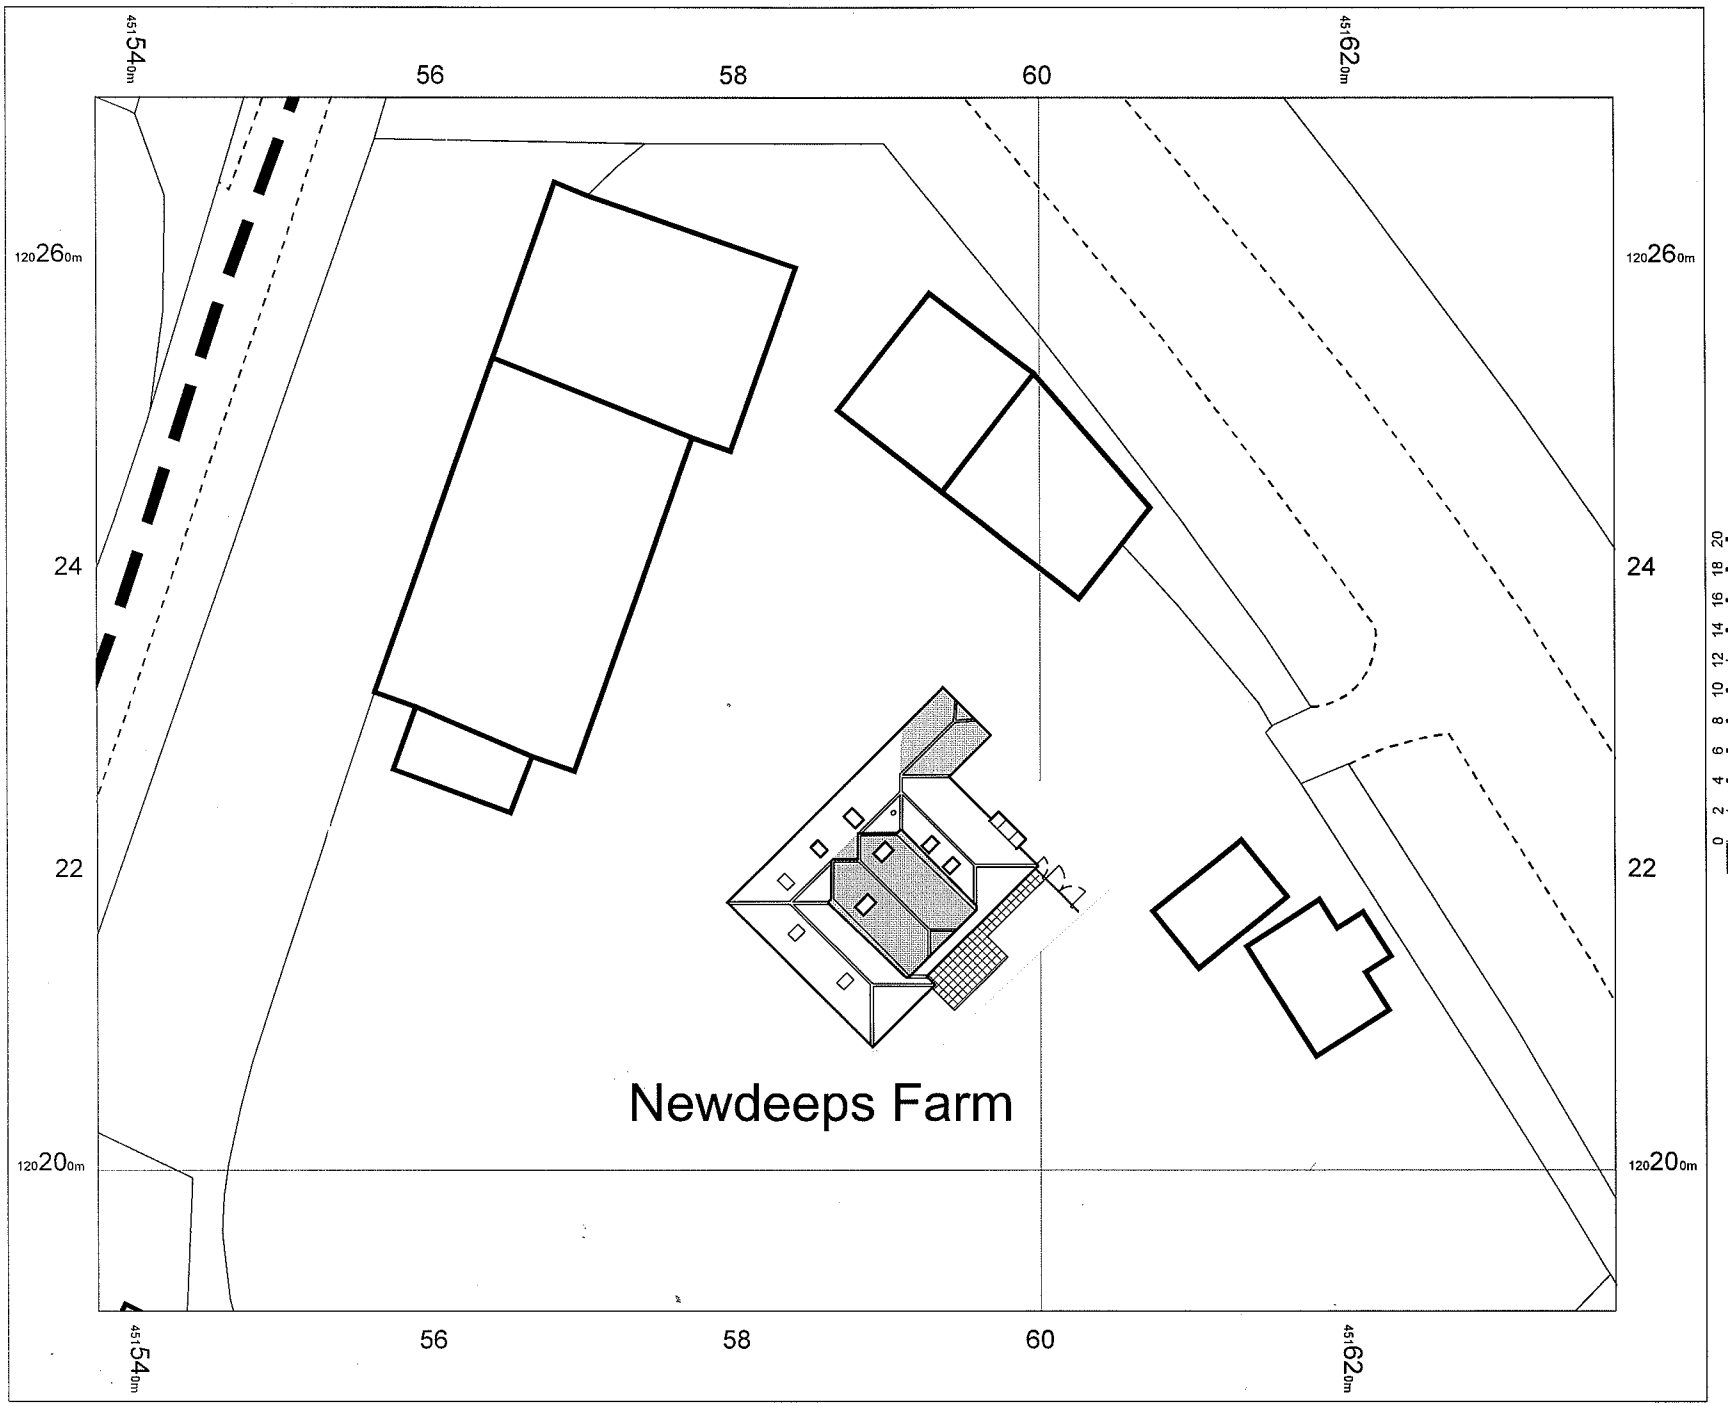


NEWDEEPS FARM
WINCHESTER
ROAD
SOUTHAMPTON
SO32 1HH

N

0 2 4 6 8 10 12 14 16 18 20 m

OS MasterMap 1250/2500/10000 scale
28 June 2016, ID: BW1-00540567
www.blackwellmapping.co.uk

1:500 scale print at A4, Centre: 451588 E, 120231 N

©Crown Copyright and database rights 2016 OS 100019980

OS Data

BLACKWELL'S
www.blackwellmapping.co.uk
TEL: 0114 268 7658
maps.sheffield@blackwell.co.uk