

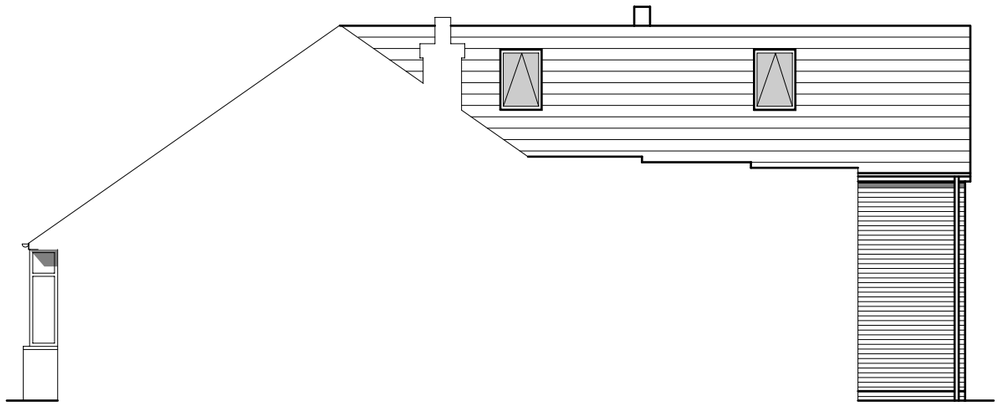



PROPOSED SIDE VIEW

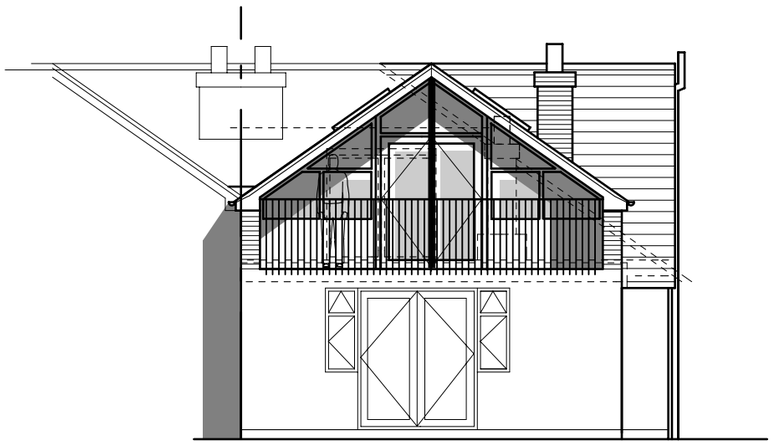


PROPOSED REAR VIEW

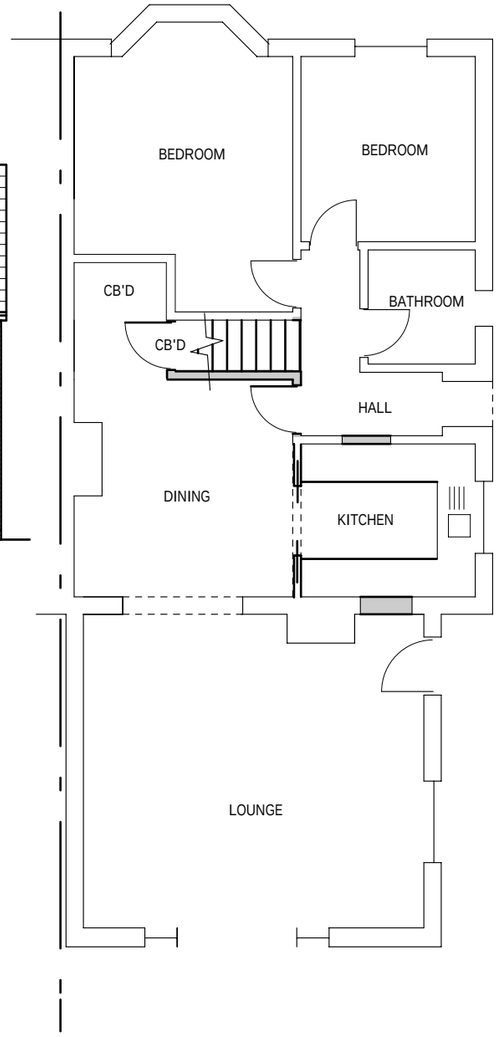


PROPOSED GROUND FLOOR

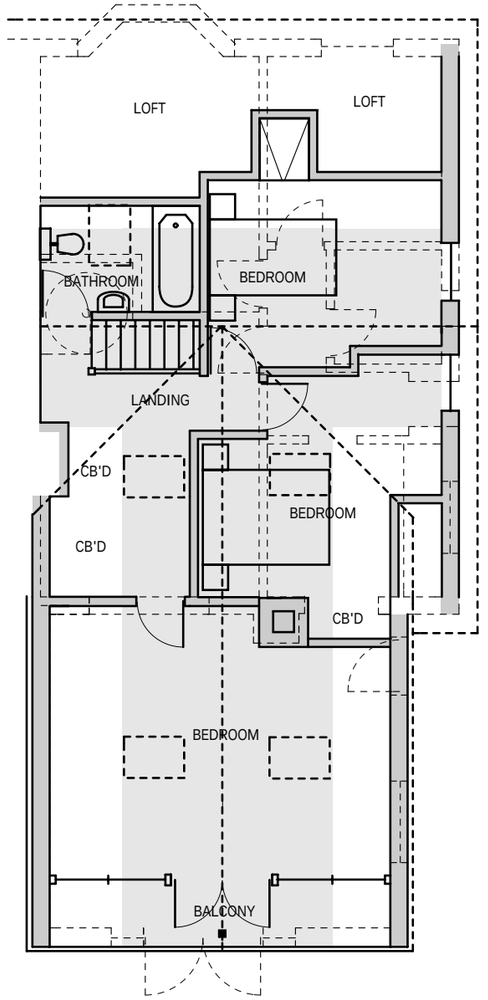

PROPOSED FIRST FLOOR

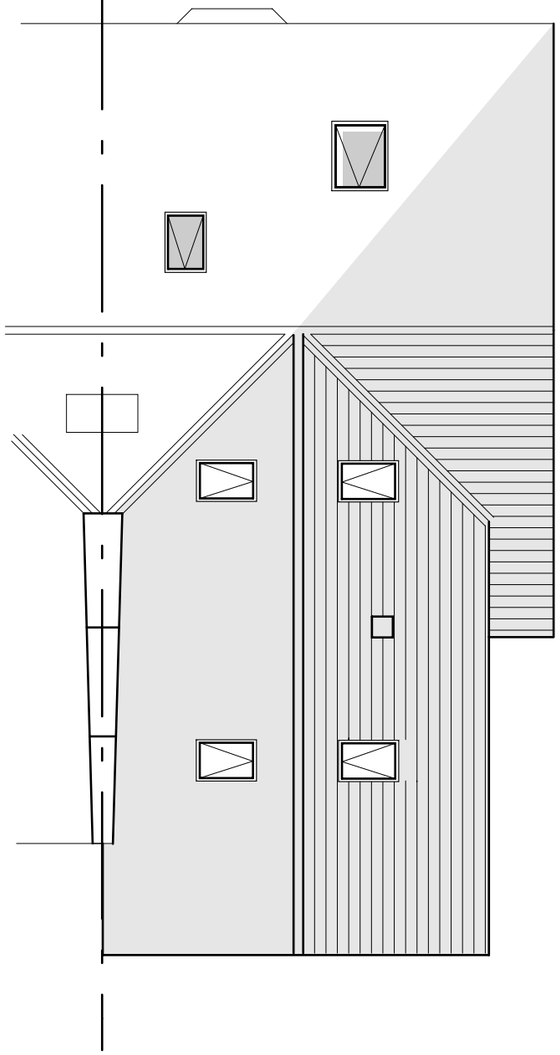

PROPOSED ROOF LAYOUT

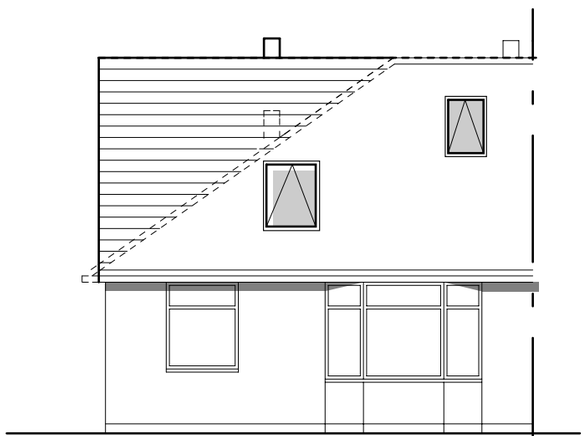

PROPOSED FRONT VIEW



PROPOSED SIDE VIEW

LOFT CONVERSION
FOR
'DAPHNE'
BOTLEY ROAD
HORTON HEATH
SO50 7DW

SCALE 1:100 A3

DRAWING No 110315 1A3