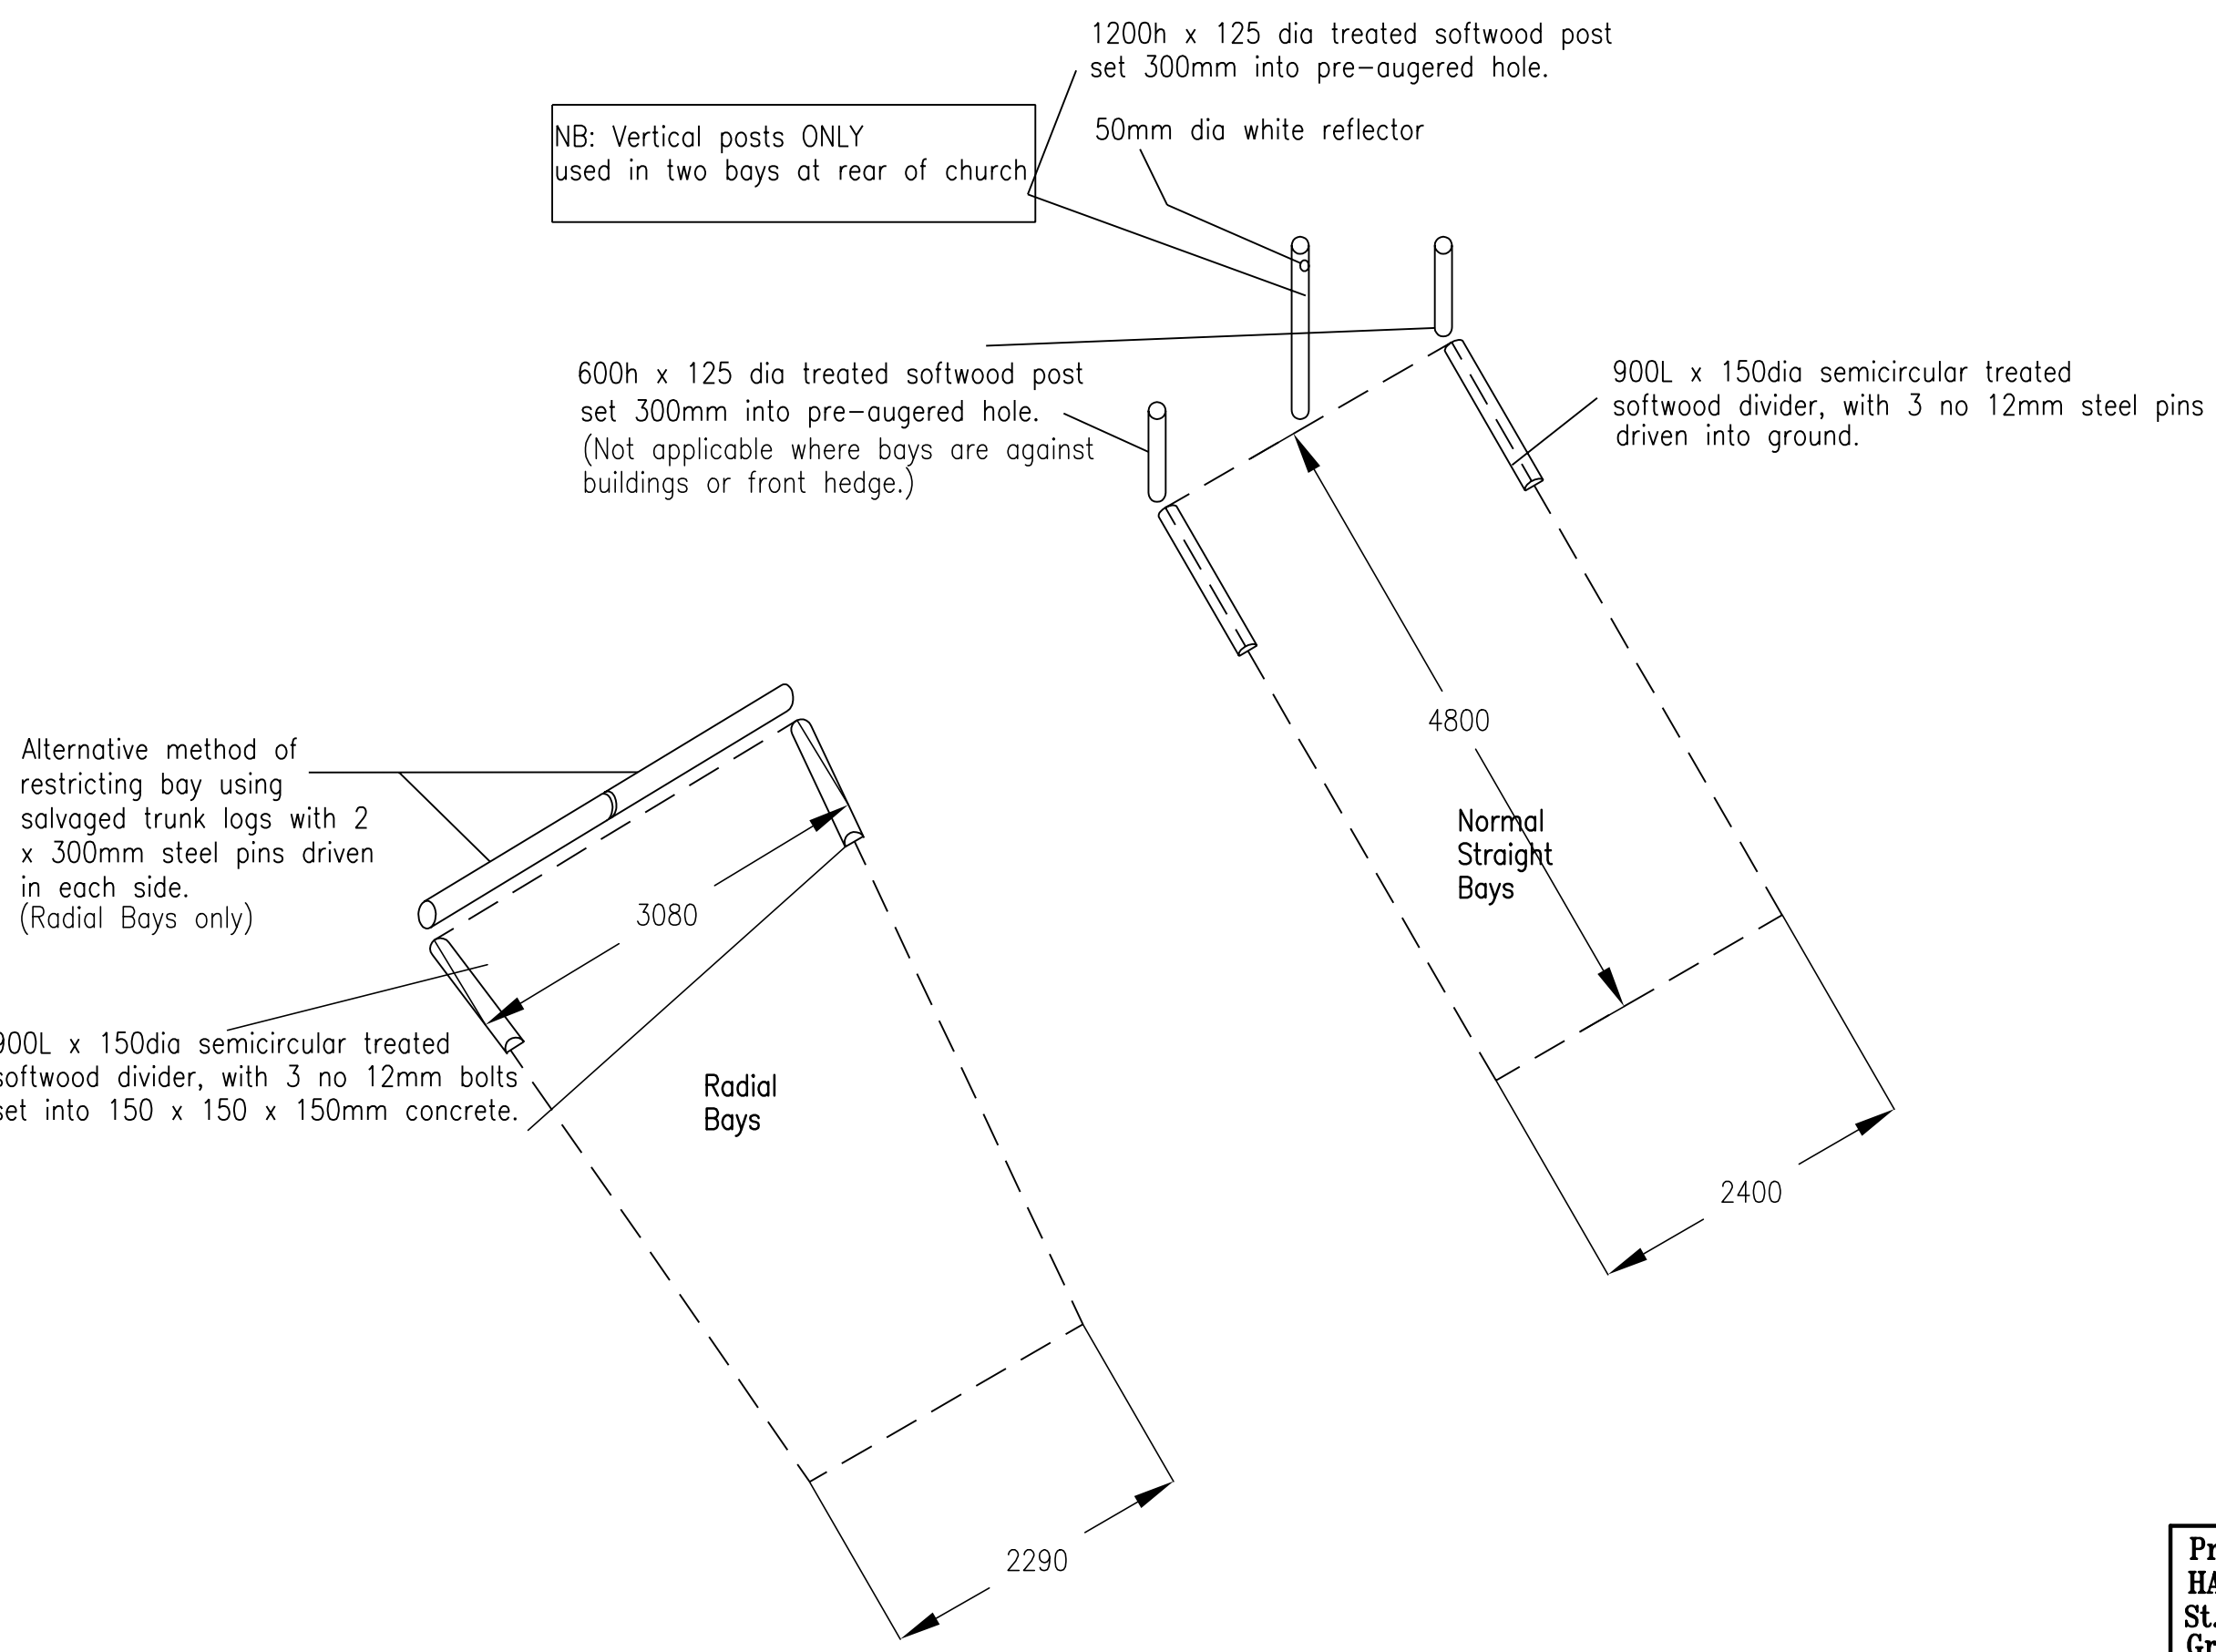

Proposed Site Improvements to HALL to
St. Edward the Confessor,
Grange Road, Netley Abbey.

PARKING BAY TYPICAL DETAILS

Date: May 2012
Scale: 1:50 @ A3
Drawing Number: 4A