RevNo	Revision note	Date	Signature	Checked



EXISTING SOUTH ELEVATION

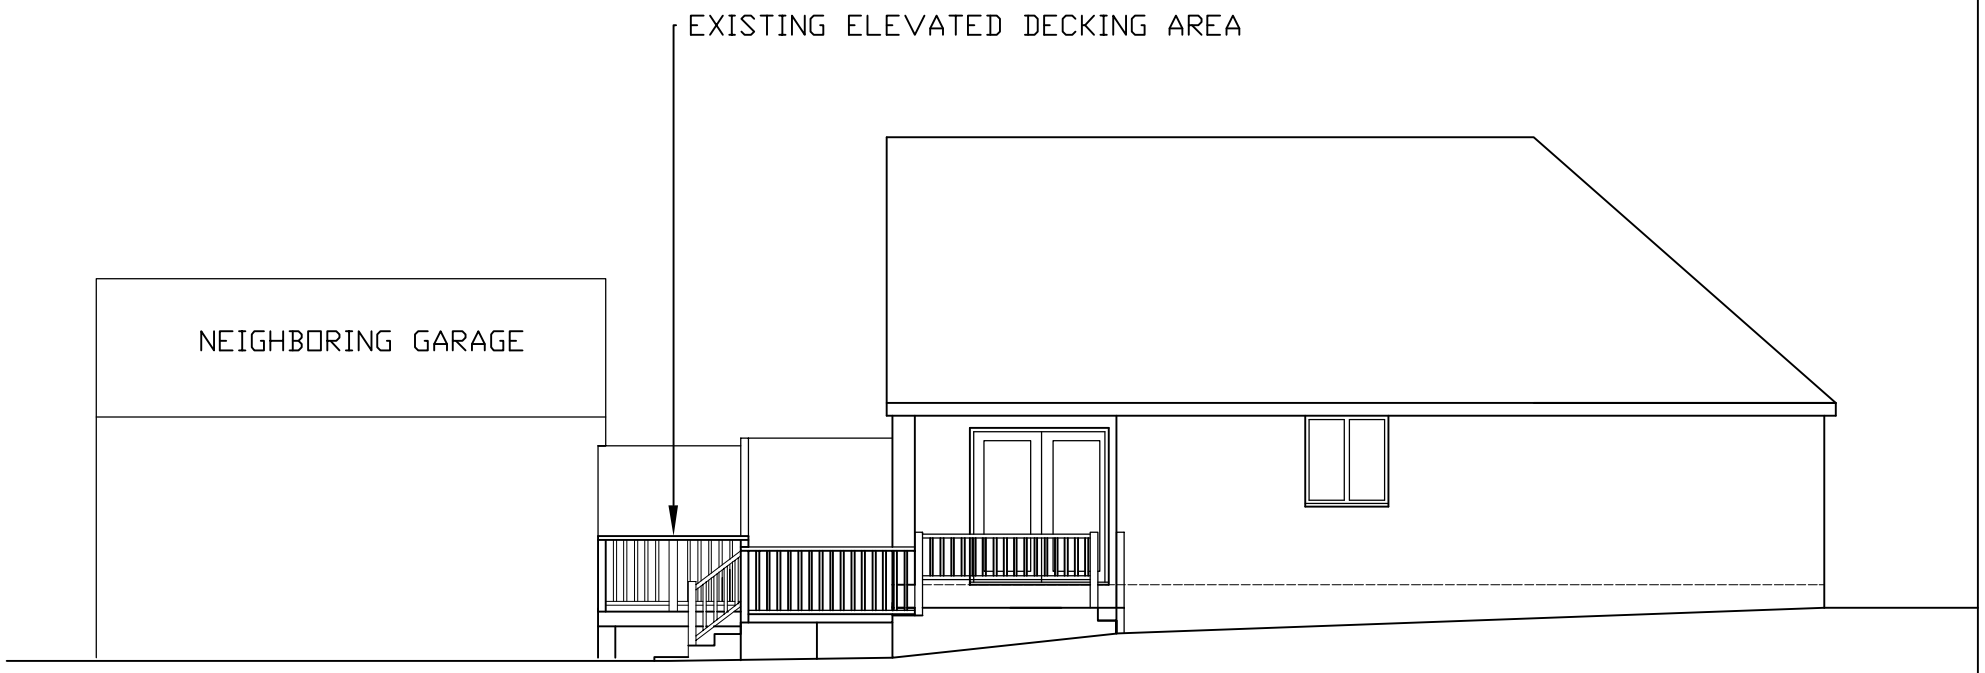

EXISTING EAST ELEVATION

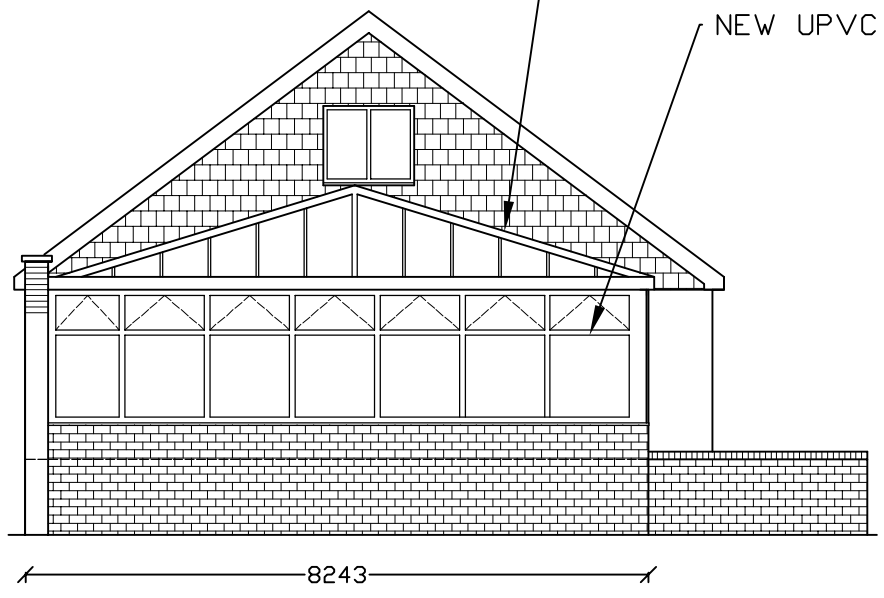

PROPOSED SOUTH ELEVATION

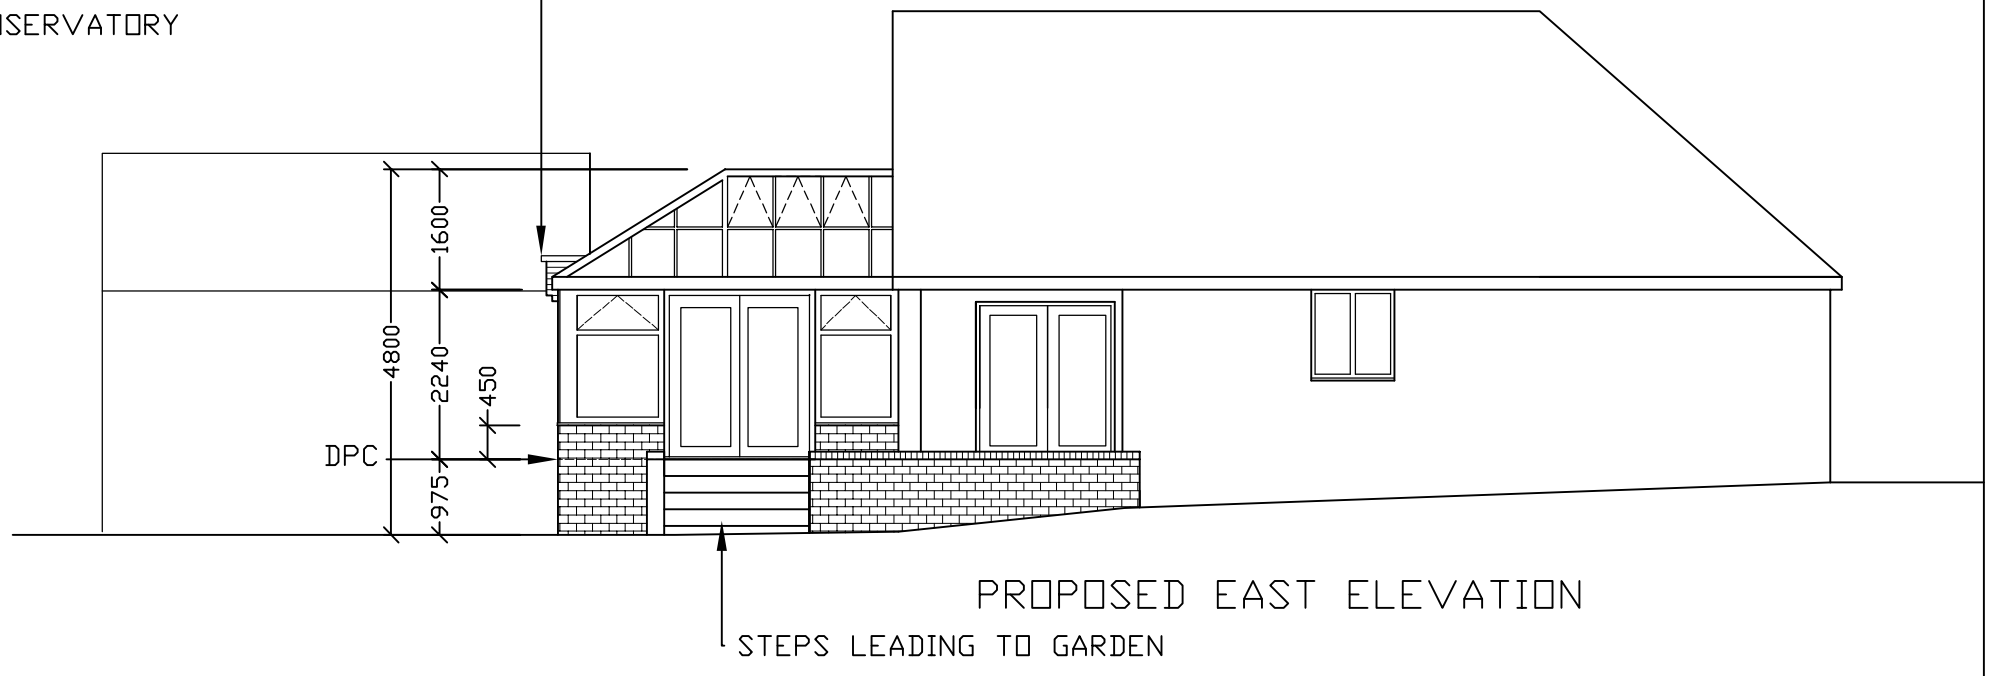

PROPOSED EAST ELEVATION

Drawing Title:	Filename	Date	Scale
ELEVATIONS	A3/18MC/01	DEC 2014	1:100
	Client Detials:		