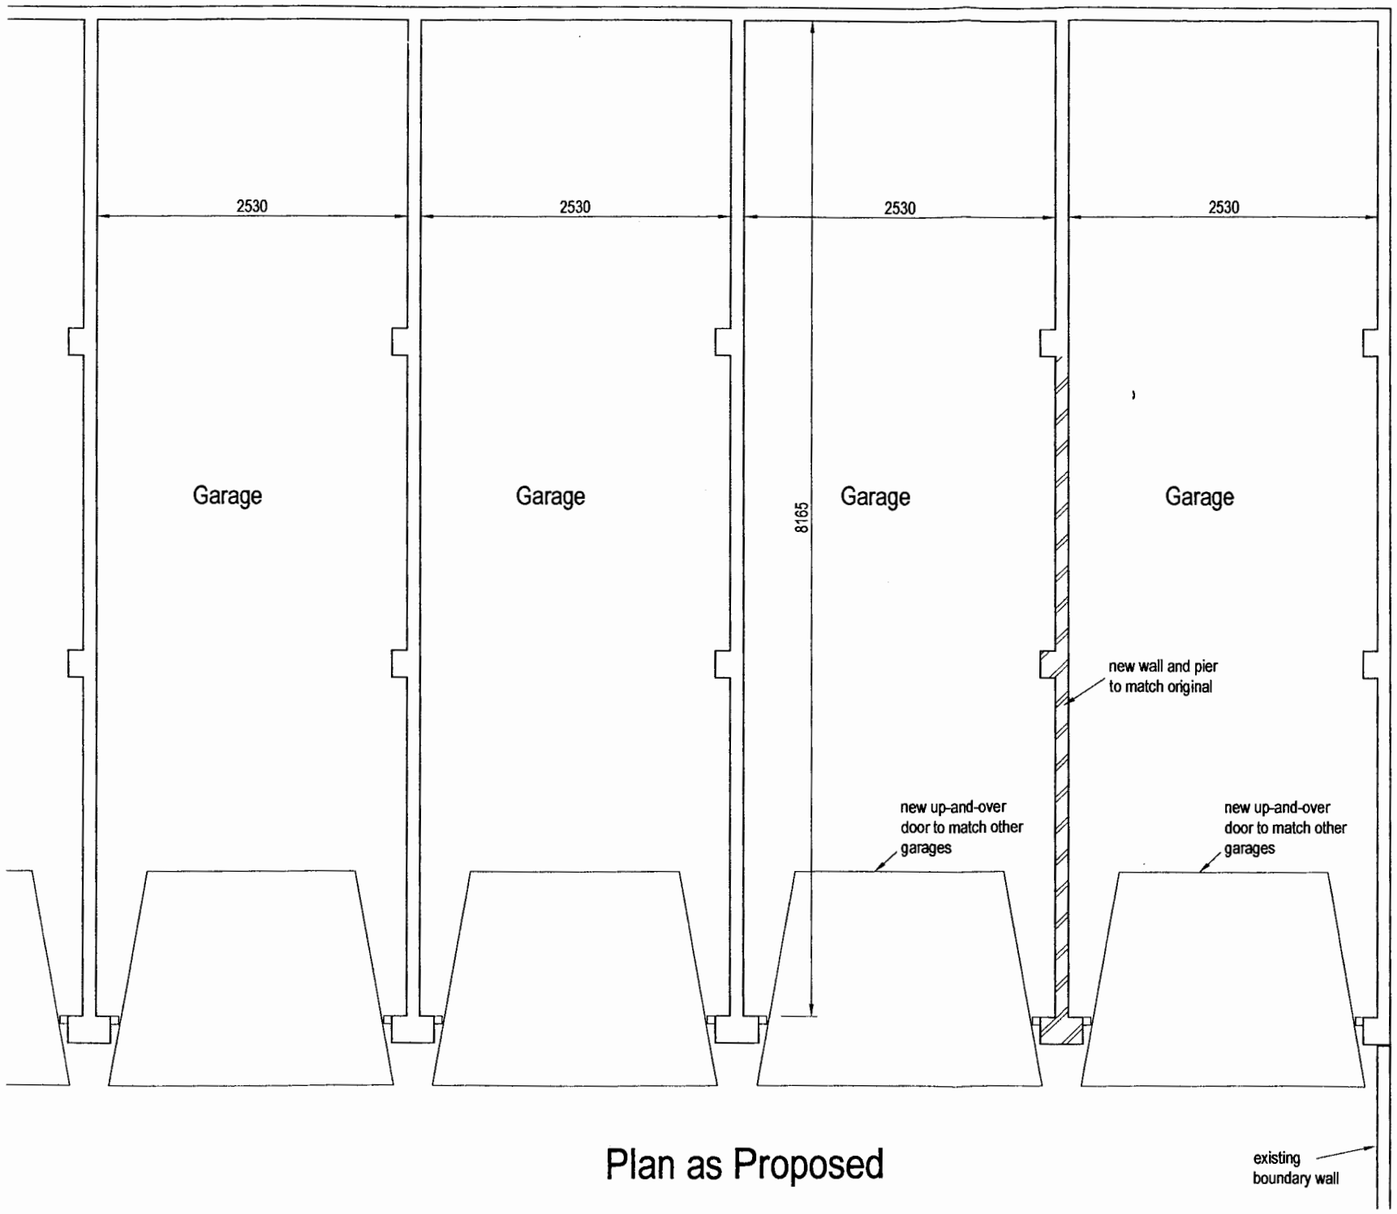

Plan as Proposed

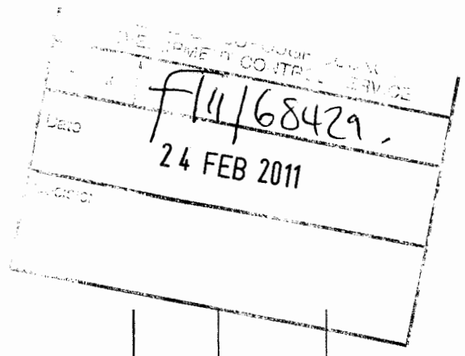

Rev	Date	Amendments

Project

7 - 8 Admirals Court, Hamble
Southampton, Hants SO31 4LT

Drawing

Plan as Proposed

Scale 1:50

Date February 2011

Drawing No

138 - 04

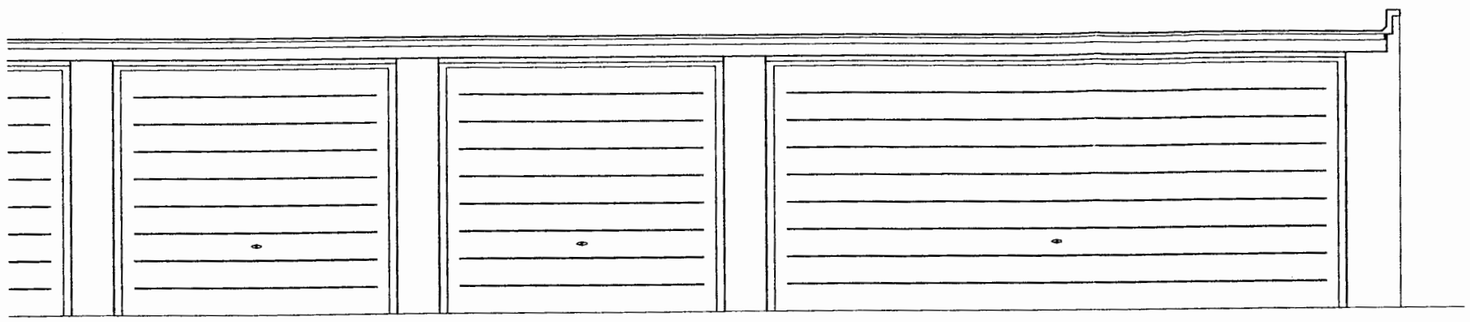

Front Elevation as Existing (1:50)

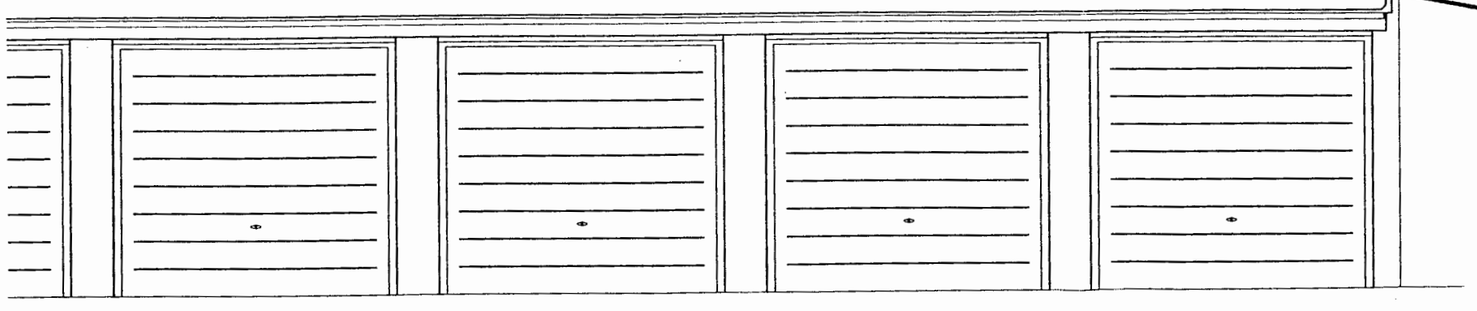

Front Elevation as Proposed (1:50)

EASTLEIGH BOROUGH COUNCIL
DEVELOPMENT CONTROL SERVICE
APP No F/11/68429
Date 24 FEB 2011
Decision

Rev	Date	Amendments

Project

7 - 8 Admirals Court, Hamble
Southampton, Hants SO31 4LT

Drawing

Front Elevations

Scale	Drawing No
as shown	138 - 05
Date February 2011	