



GROUND FLOOR

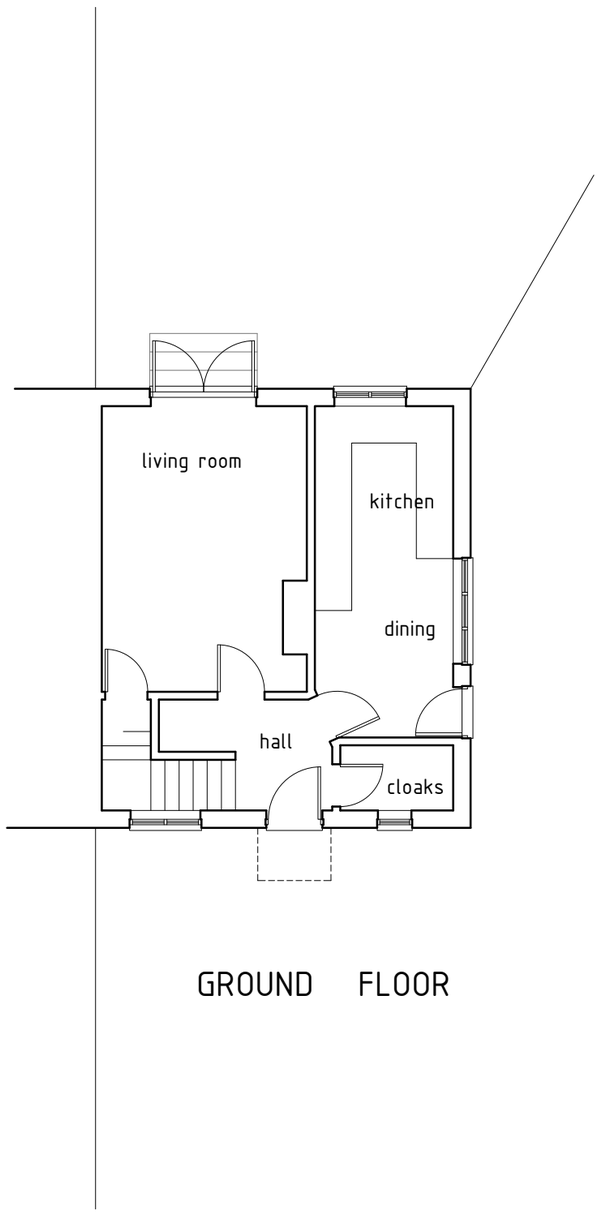

FIRST FLOOR

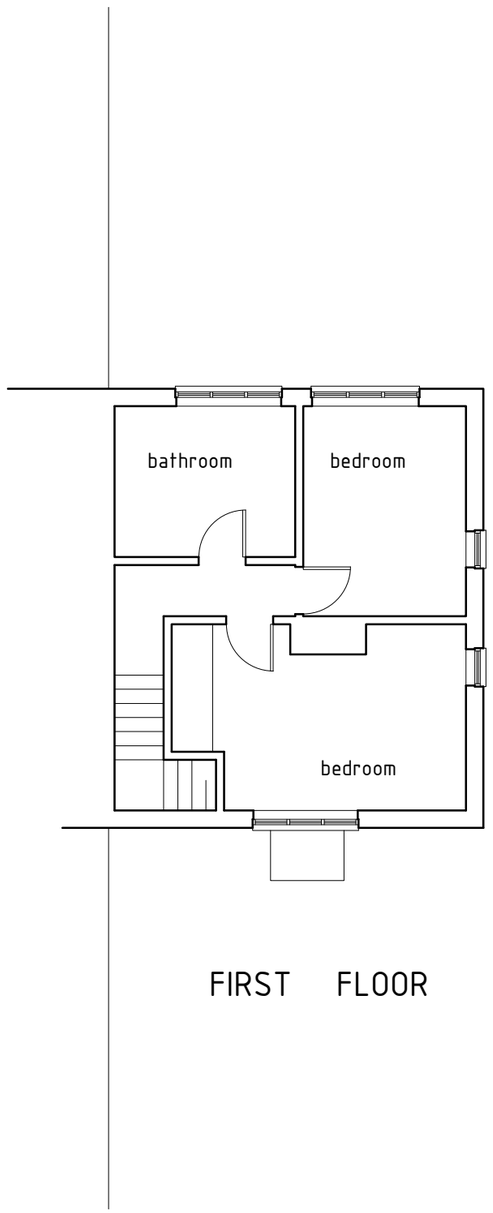


© Crown Copyright 2008. All rights reserved. Licence number LIG 0437

LOCATION PLAN

0m 100m

Scale 1 : 1250

NORTH

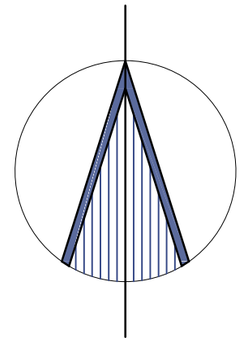

EXISTING

0m 1m 10m

PROPOSED PORCH & REAR EXTENSION TO:
49 POUND ROAD, BURSLEDON, HAMPSHIRE SO31 8FF

Date: 24/02/2016

Drawing no: 02

Scale: 1 / 100