
Note: All dimensions should be checked before works commence.
Existing balconies and roof construction over to be completly removed and disposed off.
All new timber to be pressure treated.

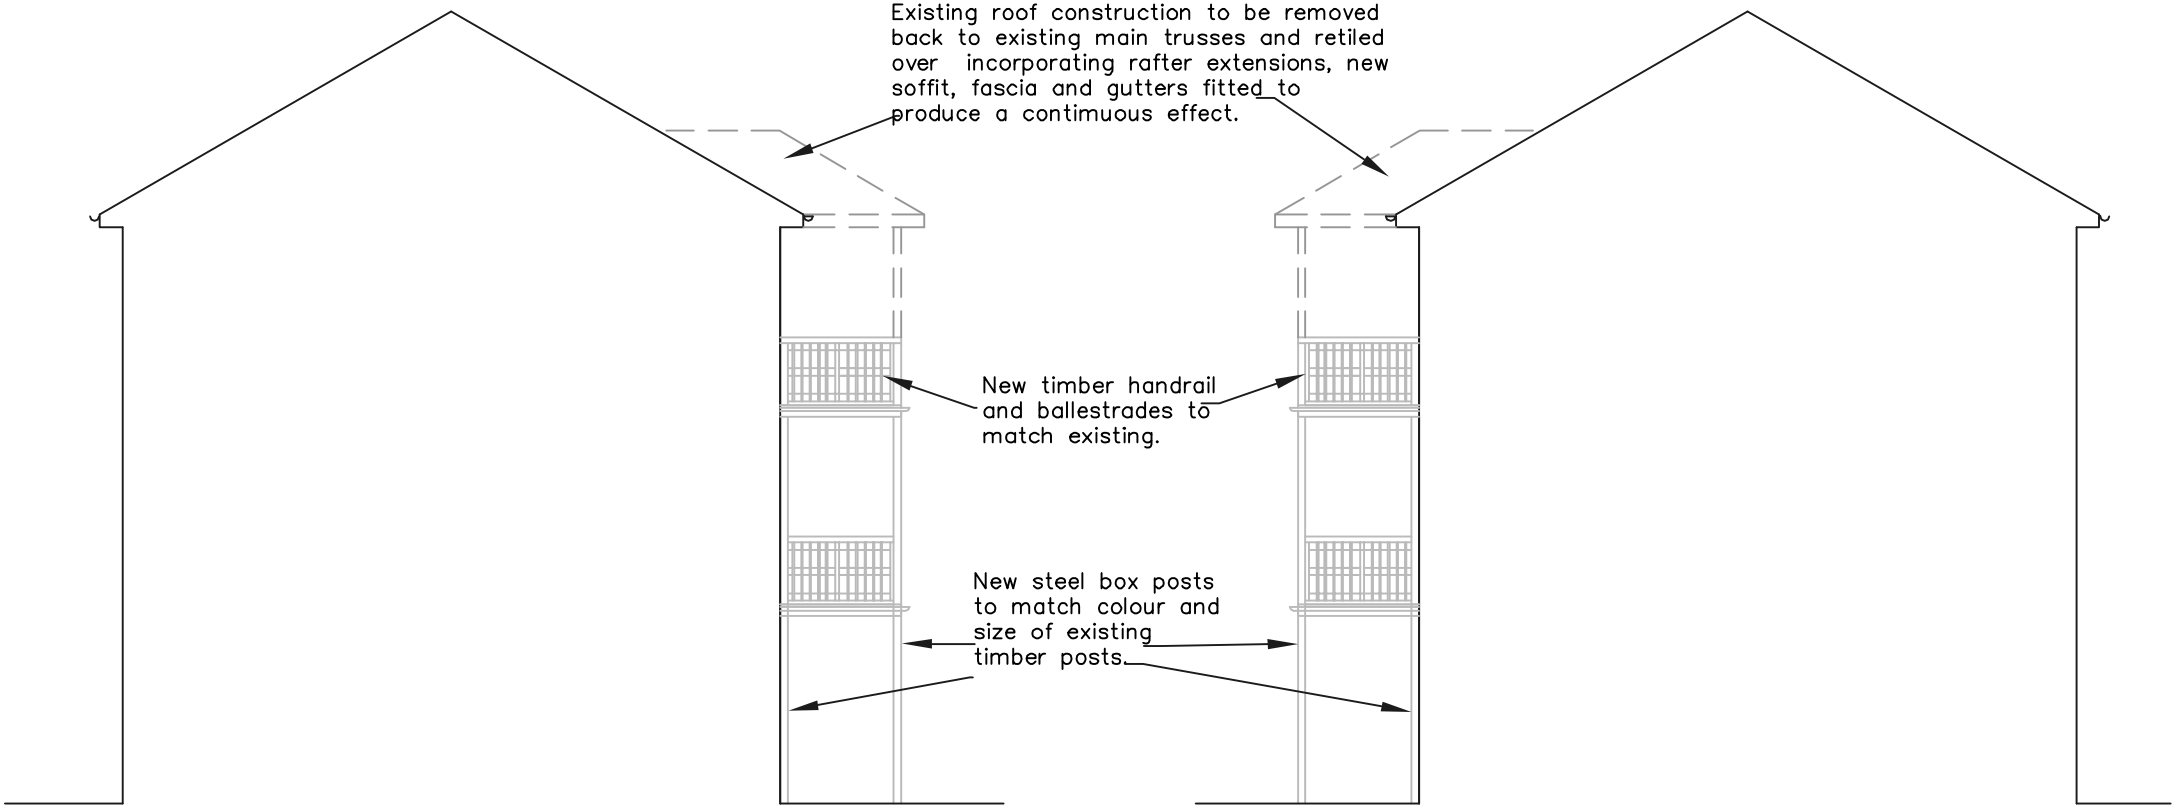

Proposed West Side Elevation

Proposed East Side Elevation

Alterations to Balconies and roof– Proposed Side Elevations
at Hambleside, Hamble Lane, Southampton, Hants SO31 4QE
Scale 1:100 Date 6th June 2013 Dwg No: HS0613–05

A4