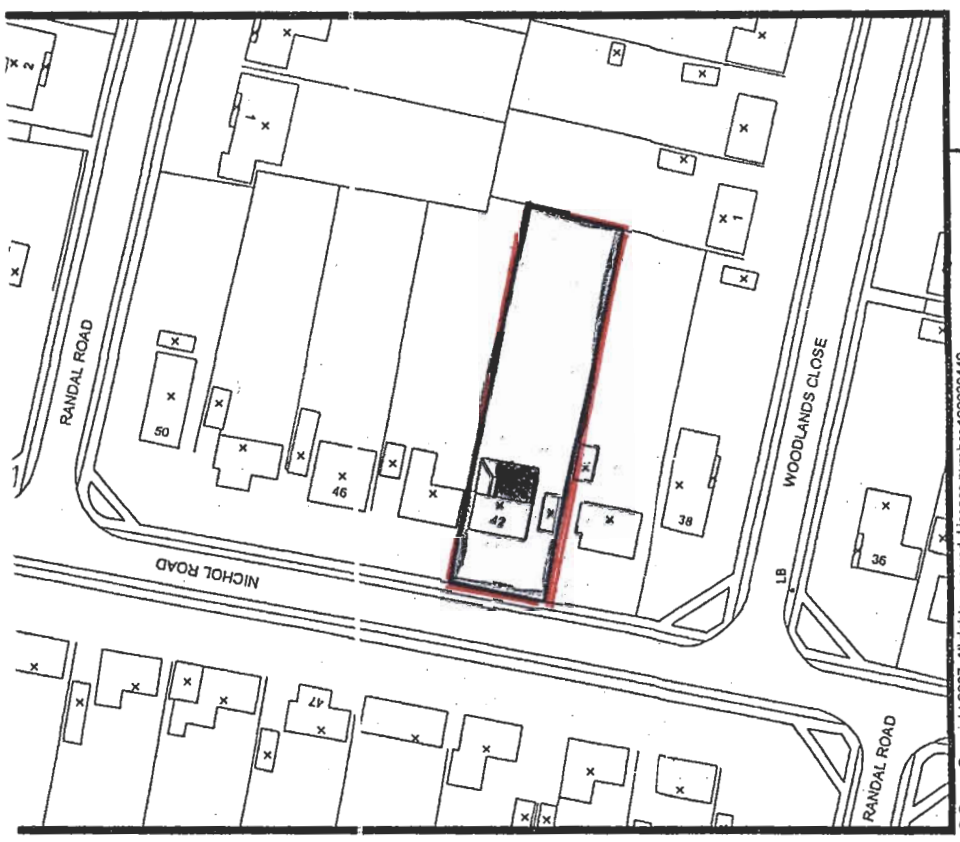

© Crown Copyright 2007. All rights reserved. Licence number 100020449

Location Plan 1:1250

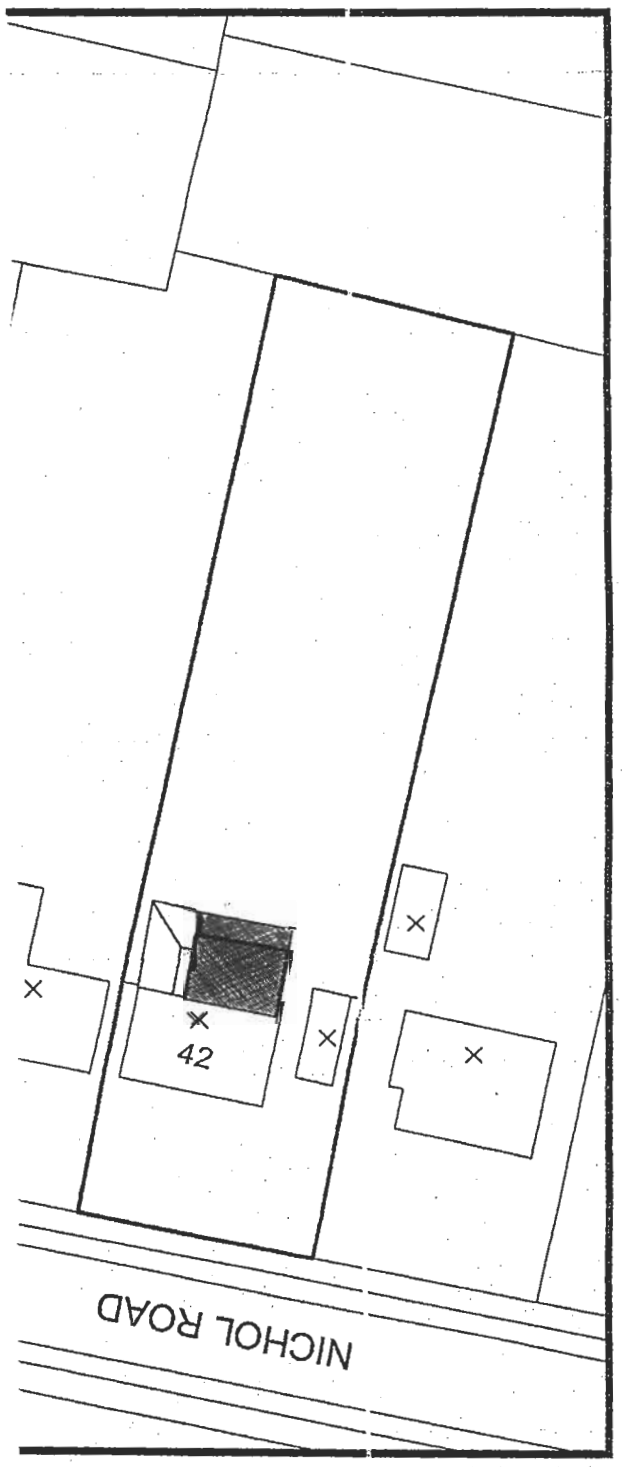

Site Plan 1:500

EASTLEIGH BOROUGH COUNCIL
DEVELOPMENT CONTROL SERVICE

PLAN No. F/10/67085

Date Rec'd 12 JUL 2010

Decision