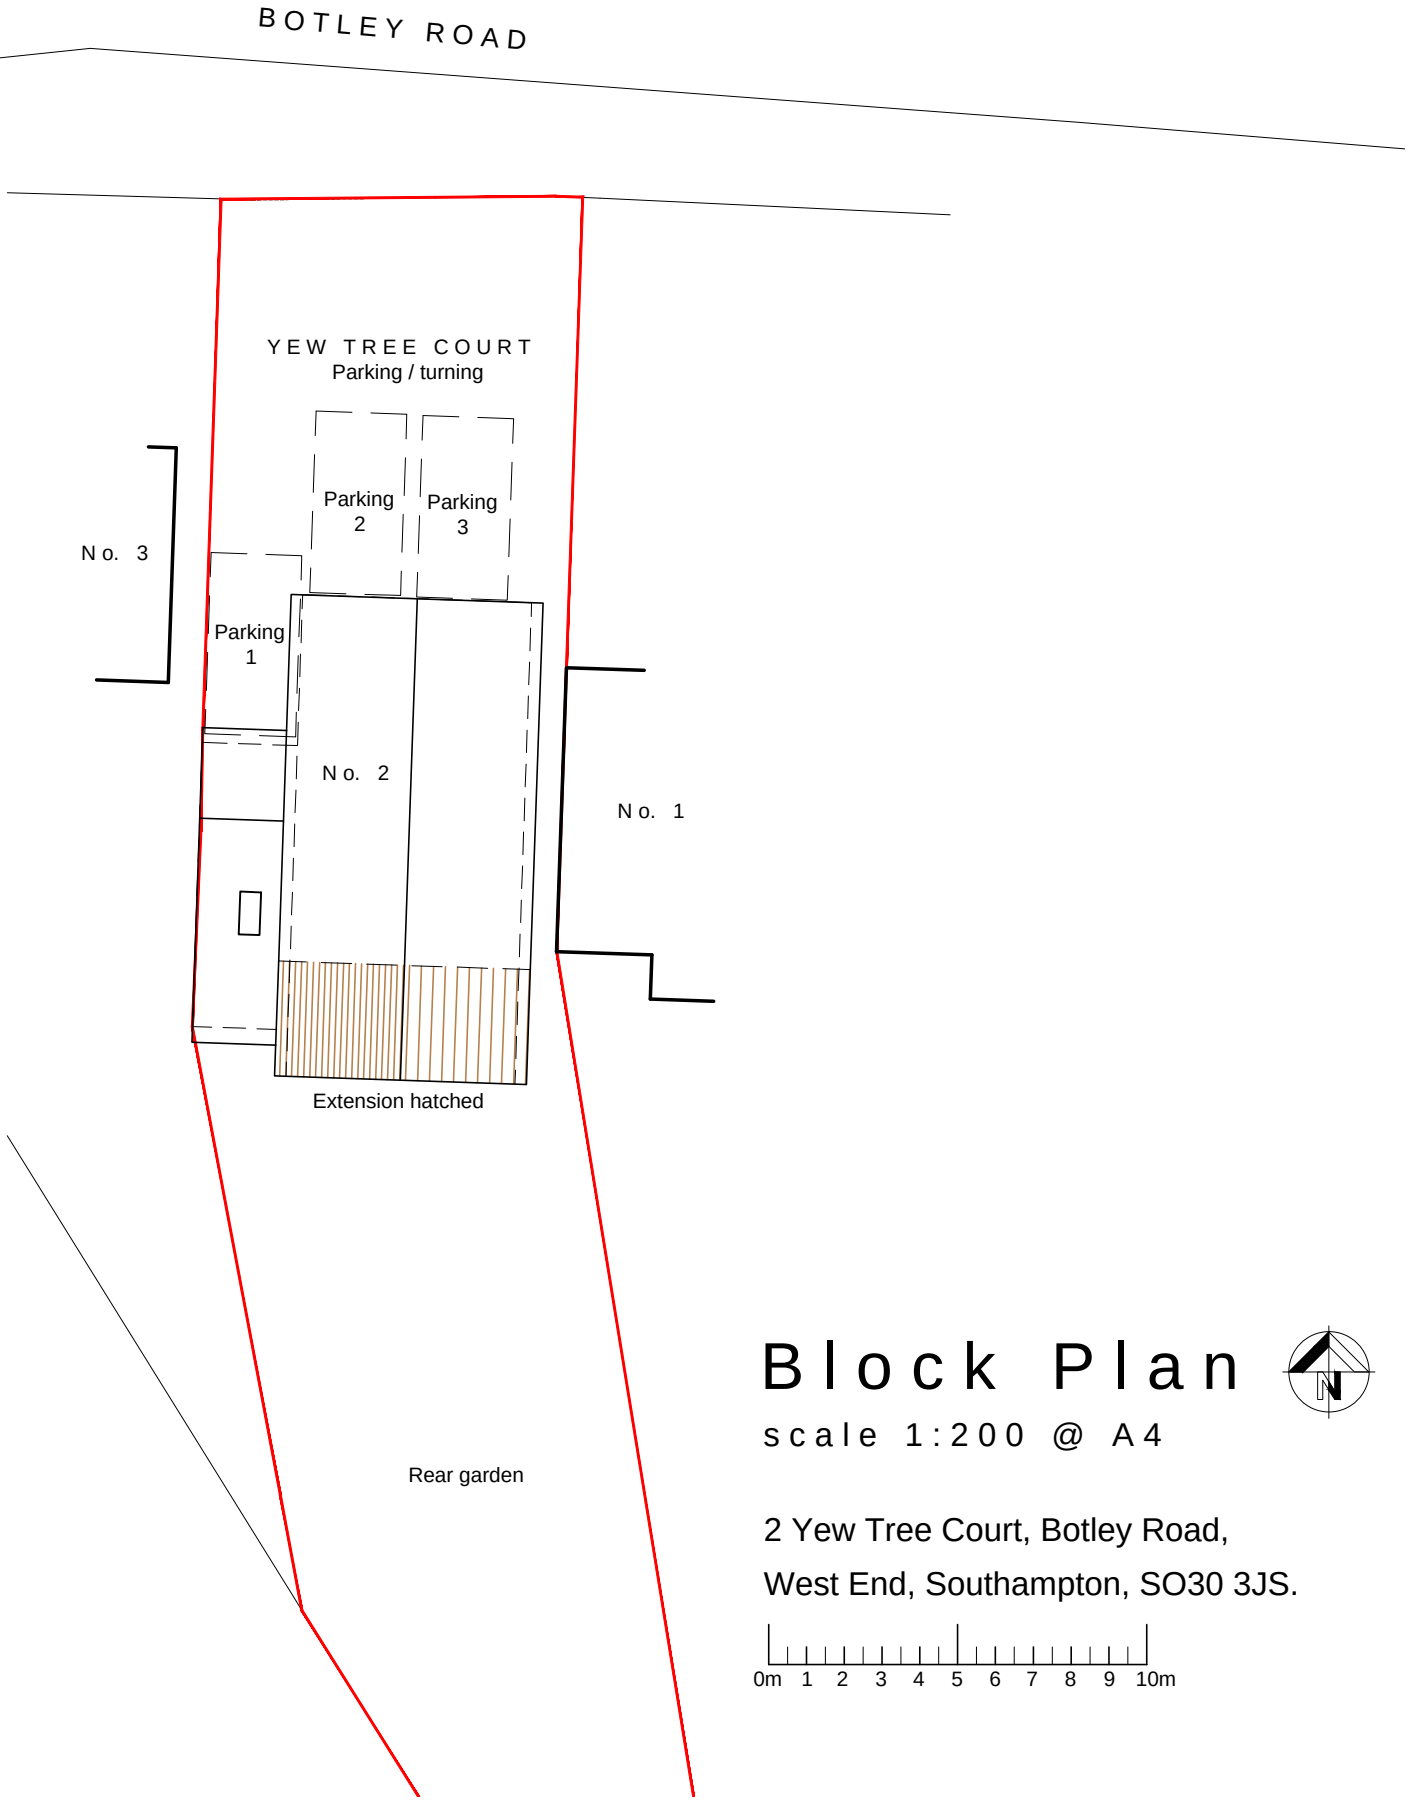


Block Plan

scale 1:200 @ A4

2 Yew Tree Court, Botley Road,
West End, Southampton, SO30 3JS.

0m 1 2 3 4 5 6 7 8 9 10m

N & J Design Ltd
Malt House Studios
4 Brook Street
Bishops Waltham
Southampton
SO32 1AX
t: 01489 890531 www.nandjdesign.co.uk