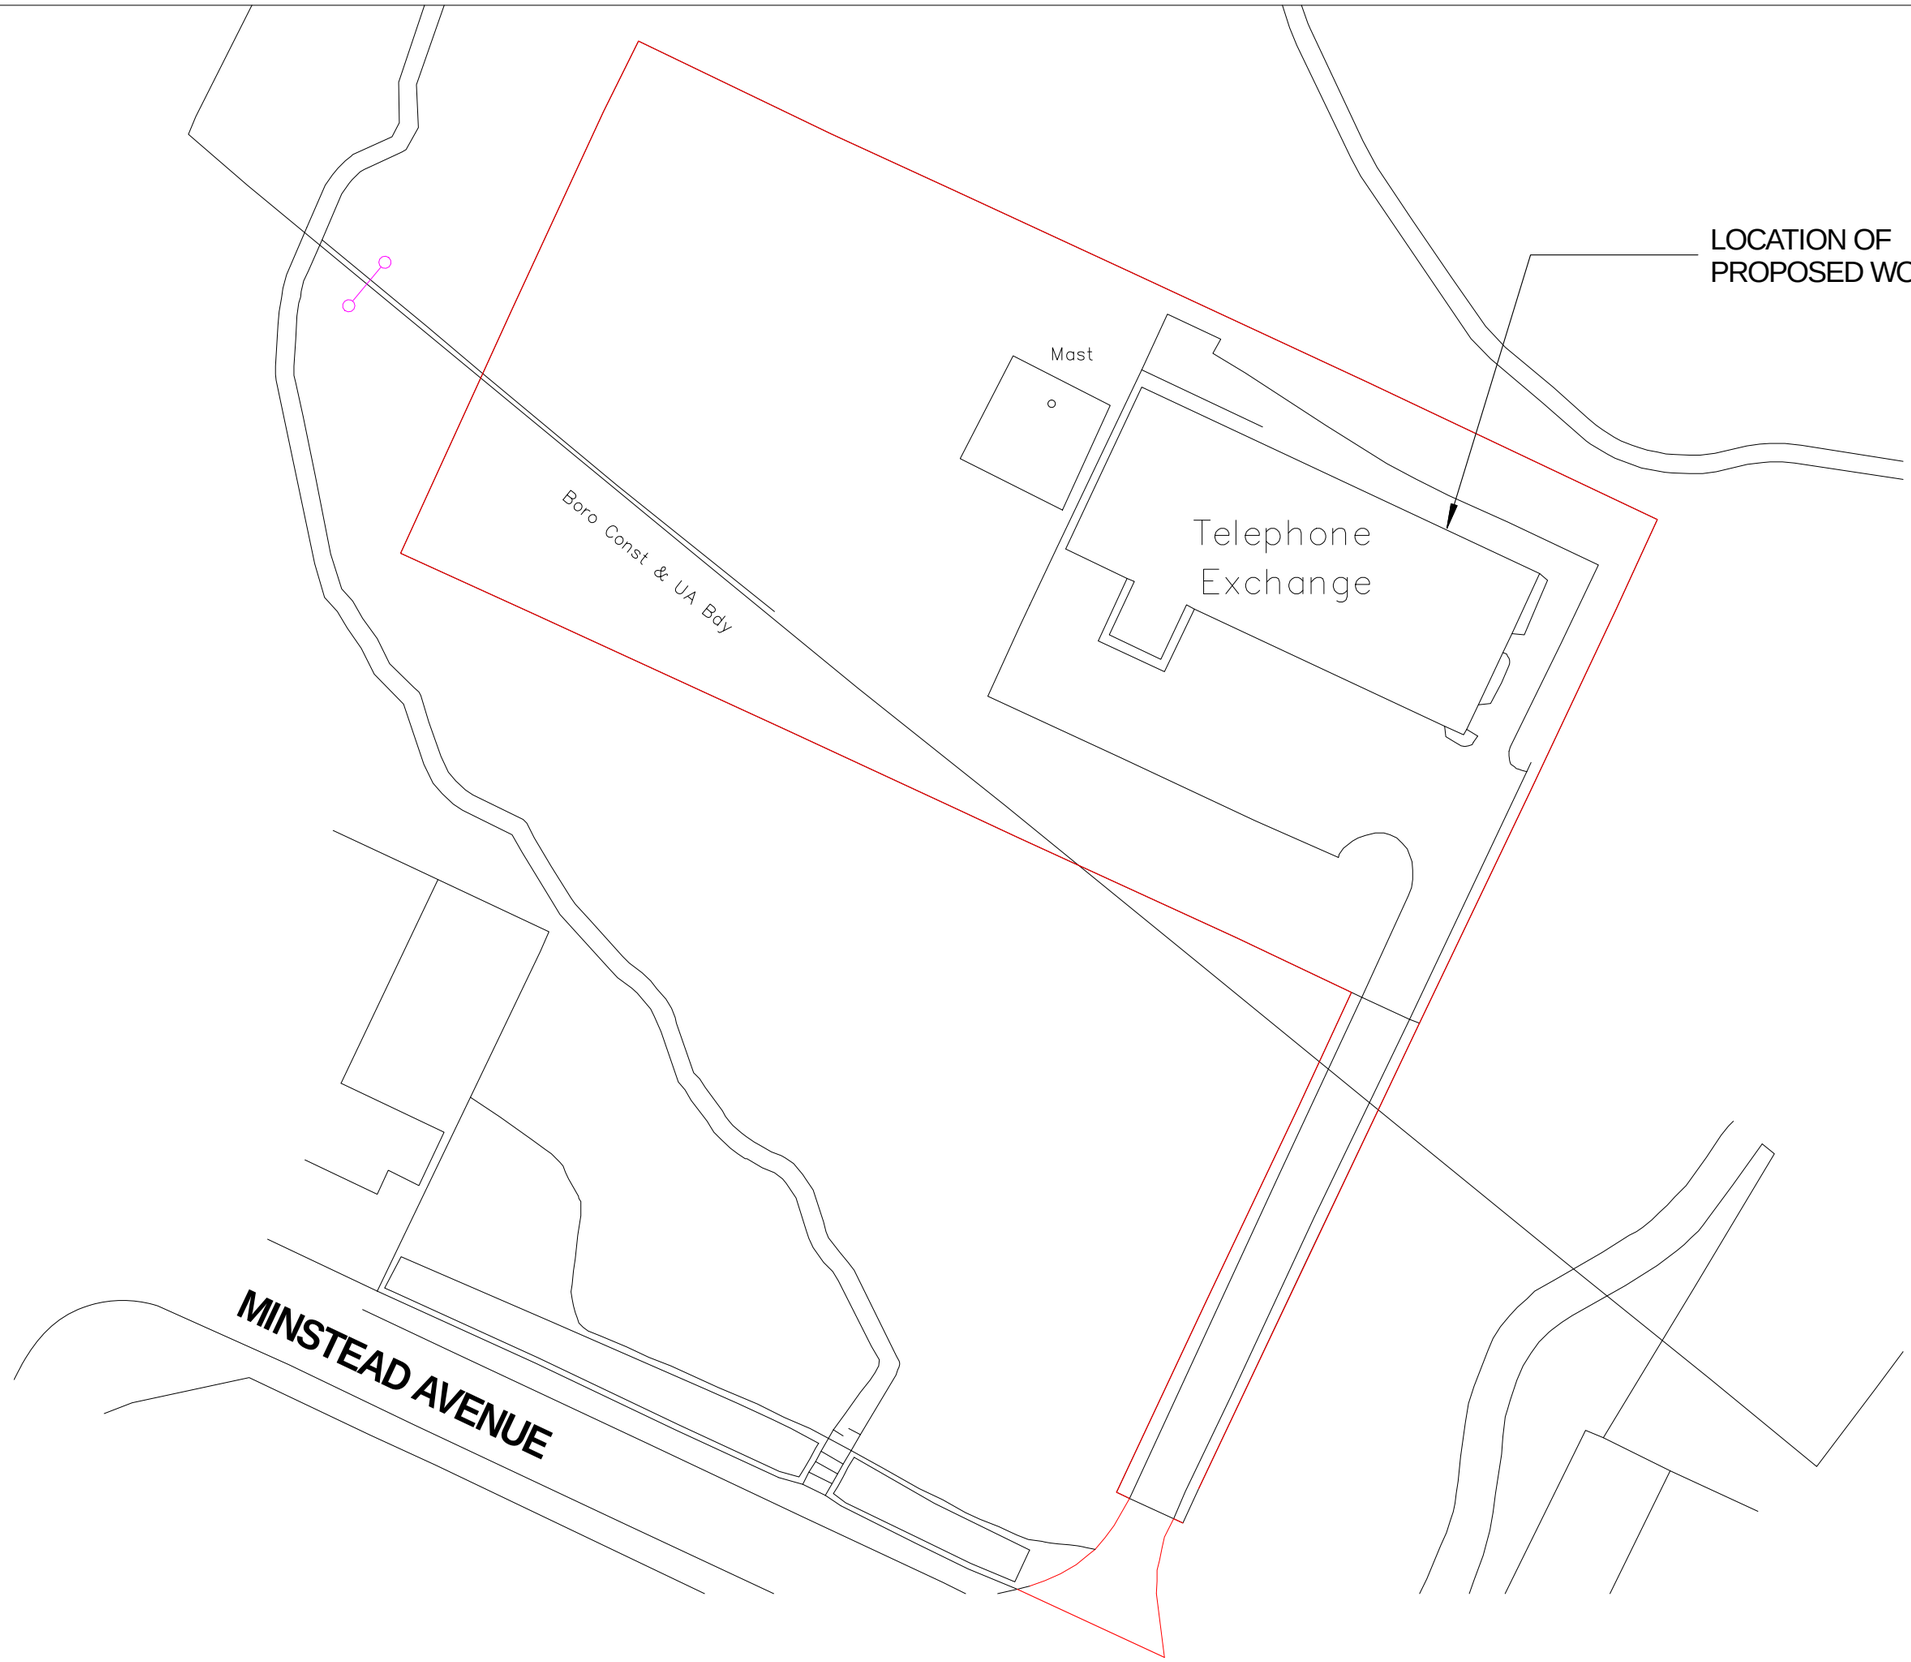

No dimensions are to be scaled from this drawing

This drawing is the sole copyright of Shephard Curtis Associates

Client British Telecom
Moorhill TE
Minstead Avenue
Southampton
SO18 5FE

Project Installation of louvres at Moorhill TE
Minstead Ave
Southampton
SO18 5FE

Title

Block Plan

Date September 2010 *Scale* 1:500

Drawing No.

SCA/995/02

SHEPHARD CURTIS ASSOCIATES
170 ST MARYS Rd
TONBRIDGE
KENT
TN9 2NN
TEL: 01732 357550
FAX: 01732 354382

CHARTERED BUILDING SURVEYORS

RICS

Ordnance Survey (c) Crown Copyright 2010. All rights reserved. Licence number 100020449

1:500 @ A3

Drawn sheet size - A3