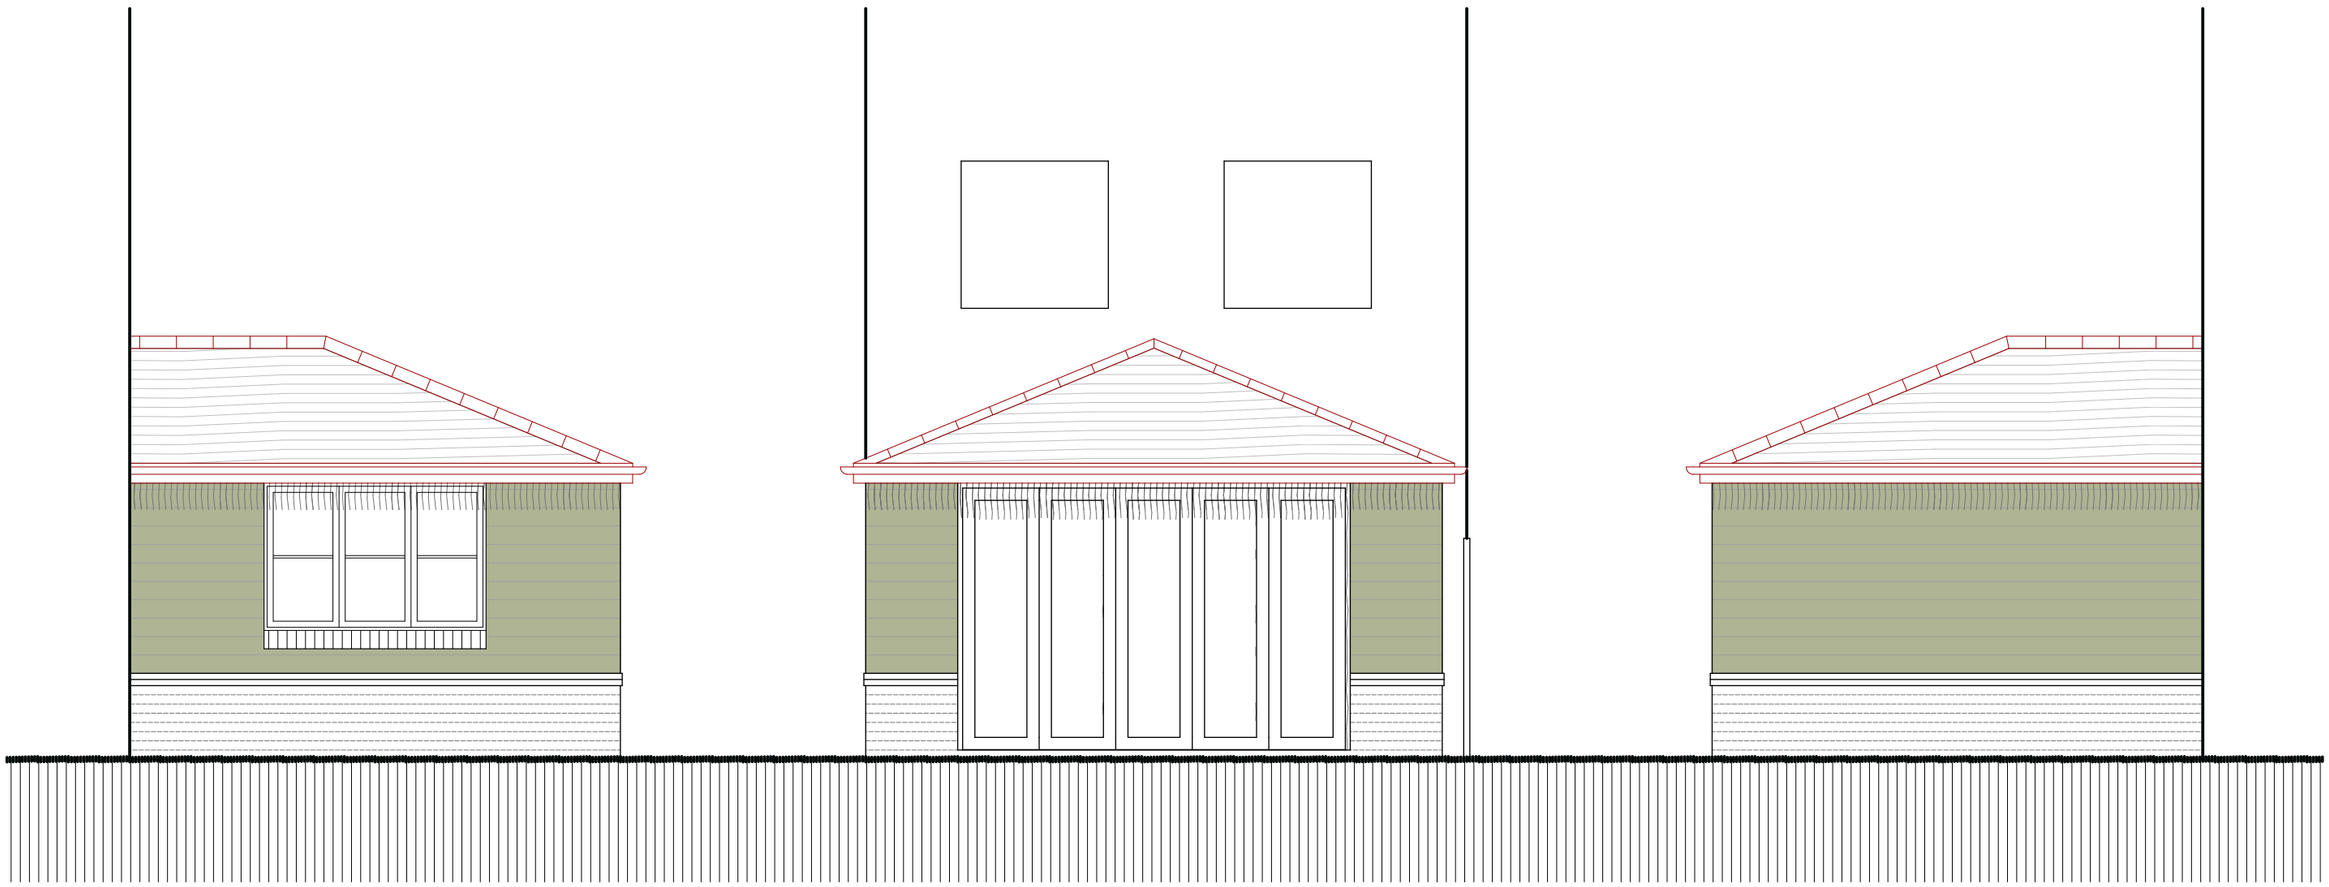

EAST ELEVATION (SIDE)

NORTH ELEVATION (FRONT)

WEST ELEVATION (SIDE)

ELEVATIONS
PROPOSED EXTENSION AT:
NO31. ROSTRON CLOSE
WEST END
SOUTHAMPTON, HAMPSHIRE, SO18 3AF
FOR
MR & MRS MACROBBIE

Scale : 1:50 @ A3 Date : FEB 15
Drawing No :02