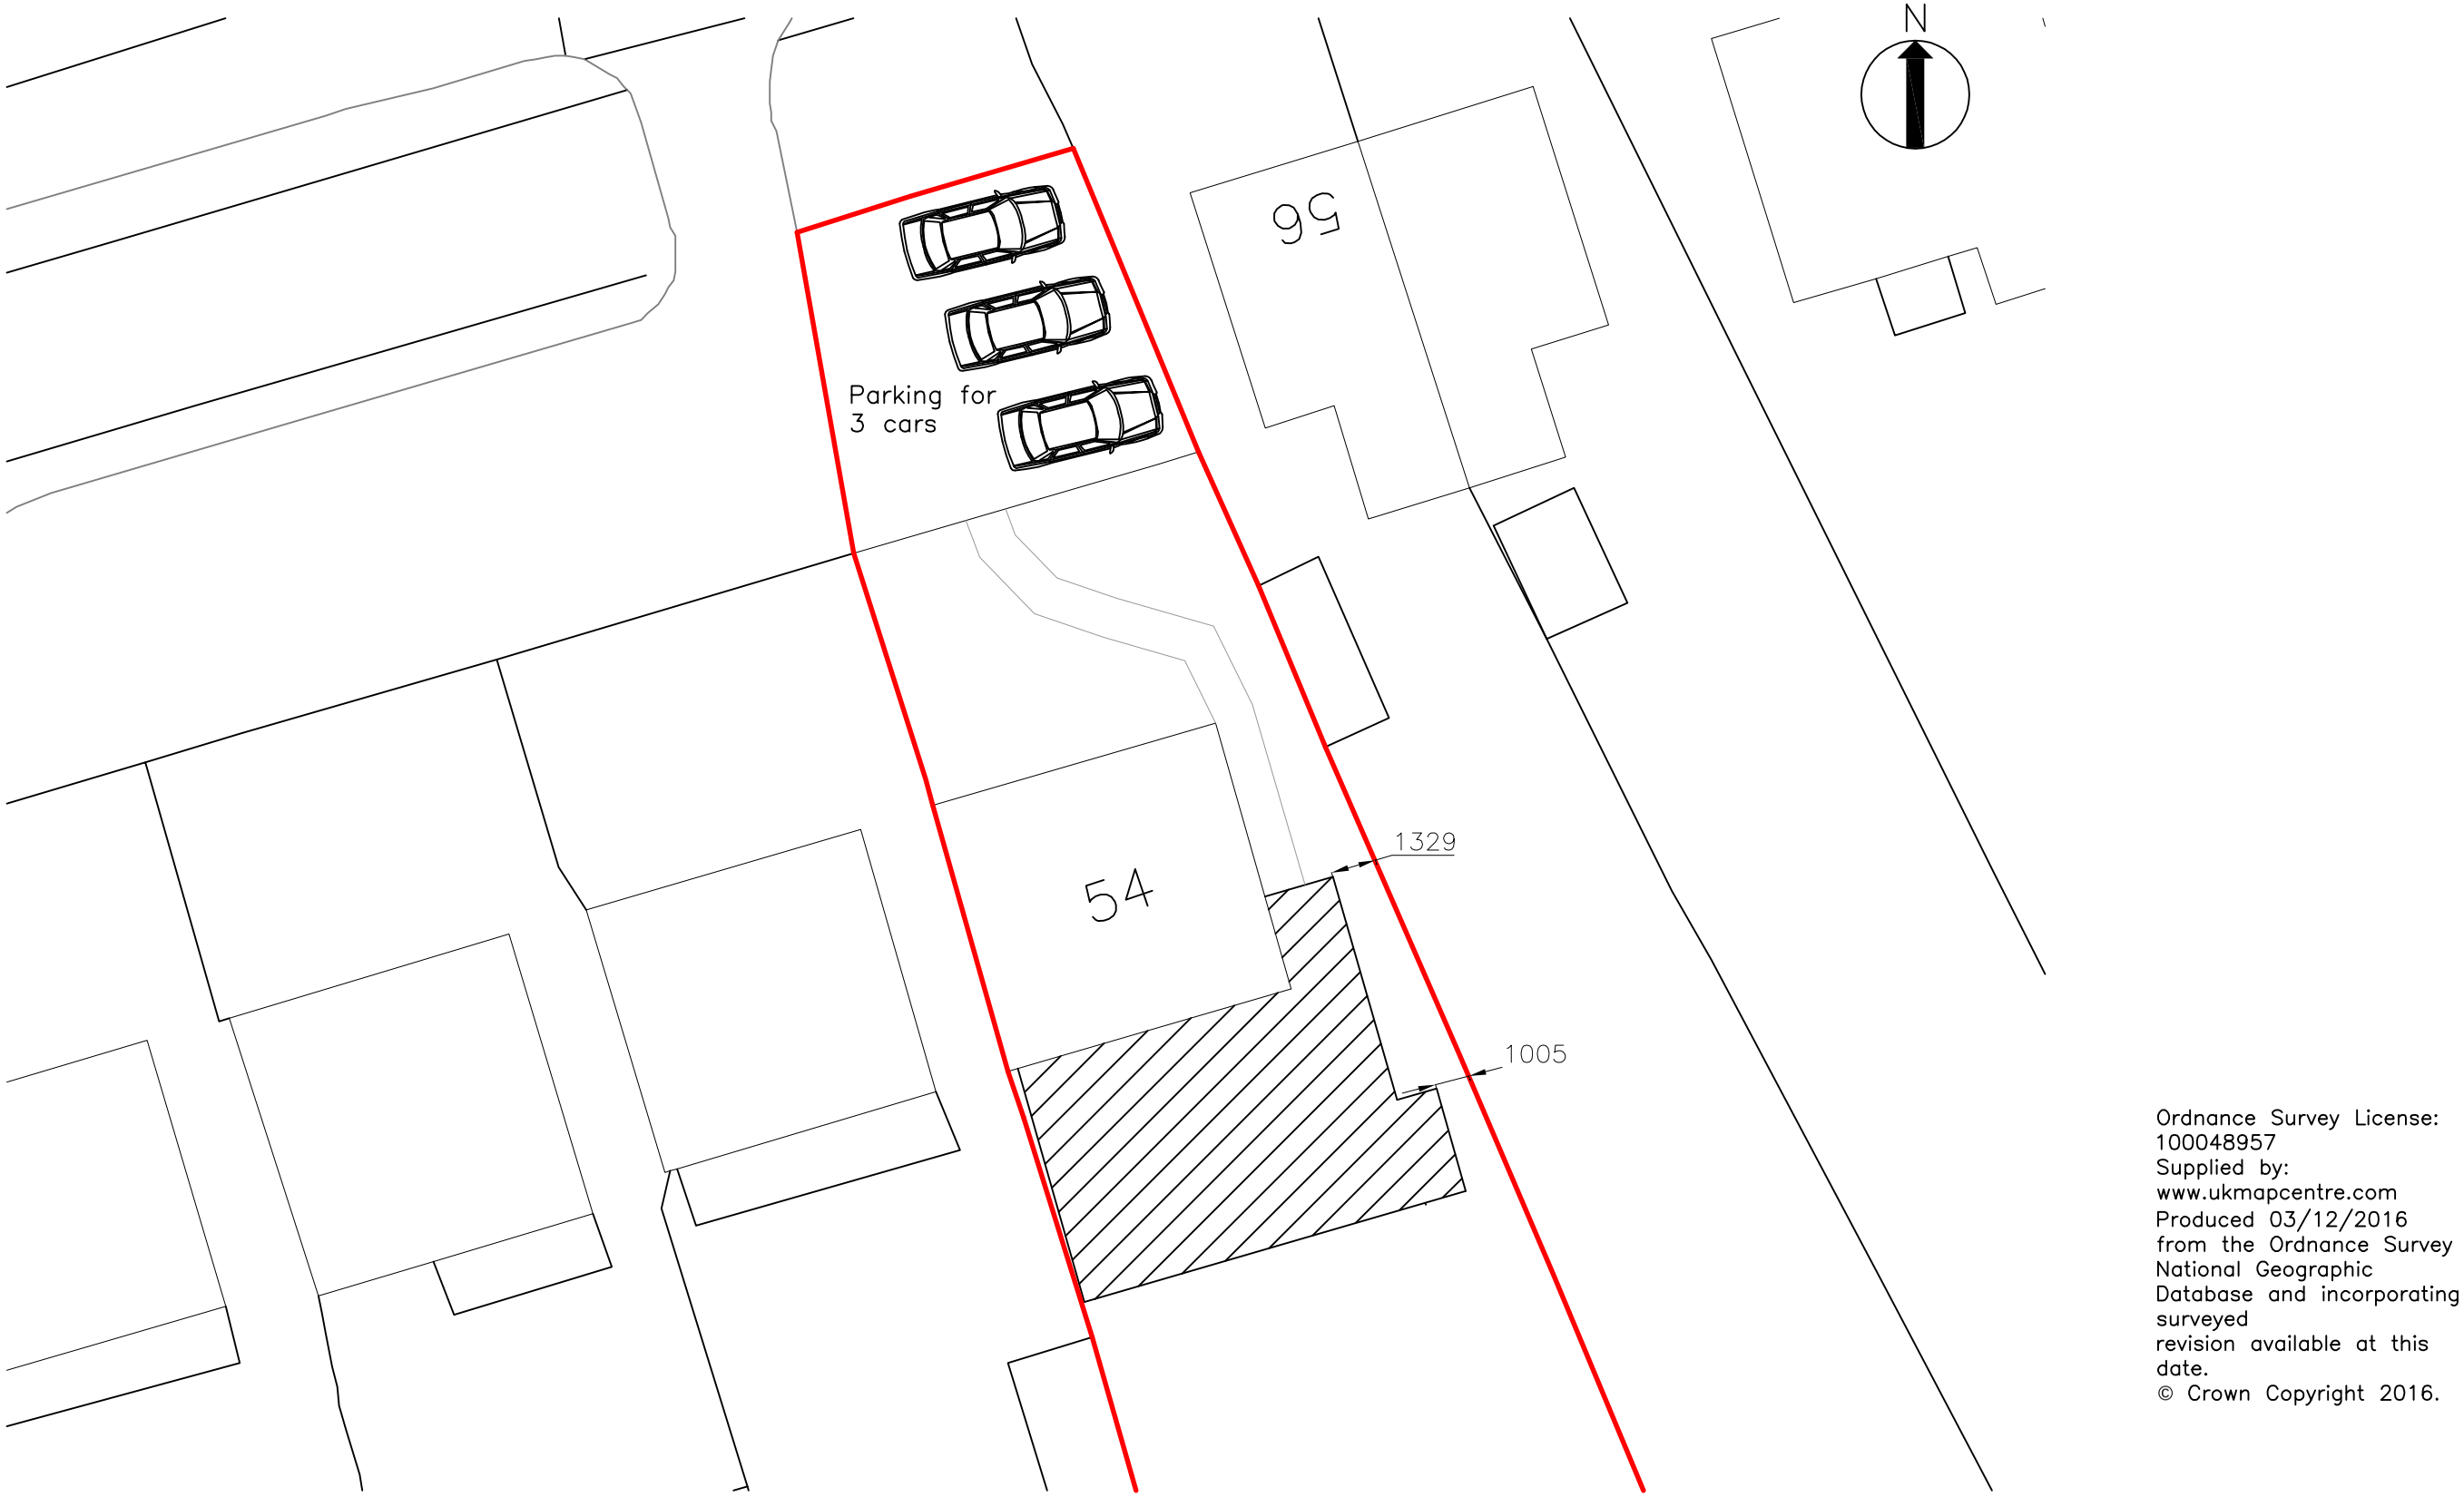


Ordnance Survey License:
100048957
Supplied by:
www.ukmapcentre.com
Produced 03/12/2016
from the Ordnance Survey
National Geographic
Database and incorporating
surveyed
revision available at this
date.
© Crown Copyright 2016.

A3

Site Plan (1:200)

© Copyright - WildCry Technical Services 2016

WildCry Technical Services
1 Bealing Close
Southampton
SO16 3AW

SCHEME TITLE
54 Lower Northam Road

DRAWING TITLE
Site Layout

PROJECT NO.

SCALE
1:200

DRAWING NUMBER
Lower002

CREATED
MAH

DATE
Dec 2016

CHECKED

APPROVED

REVISION
REV