

EXISTING FRONT ELEVATION.



EXISTING SIDE ELEVATION.



EXISTING REAR ELEVATION.



PRPOSED FRONT ELEVATION.

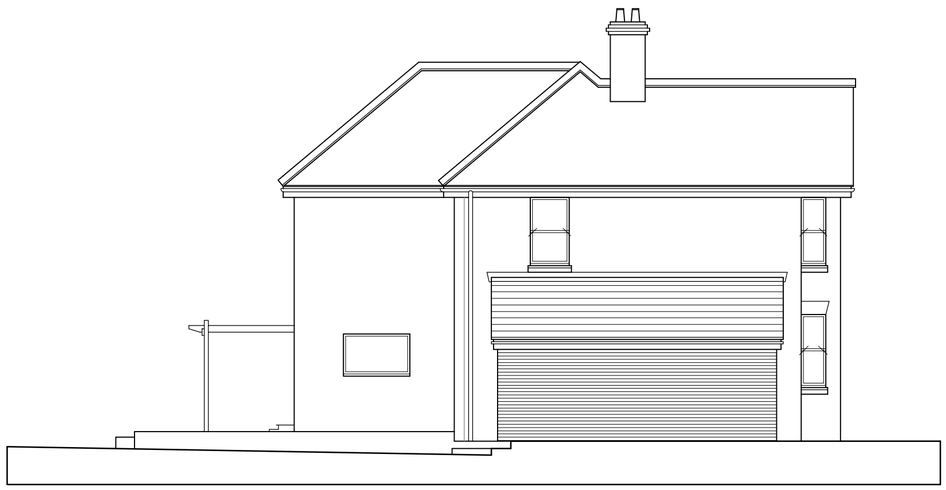

PROPOSED SIDE ELEVATION.



PROPOSED REAR ELEVATION.

1:100 0 1 2 4 7 10.M.

Garage Extension.
Park lane,
Kanes Hill.

Existing and Proposed Elevations.

Scale: 1:100 @ A2

Dwg. No: 121106 / 03.