

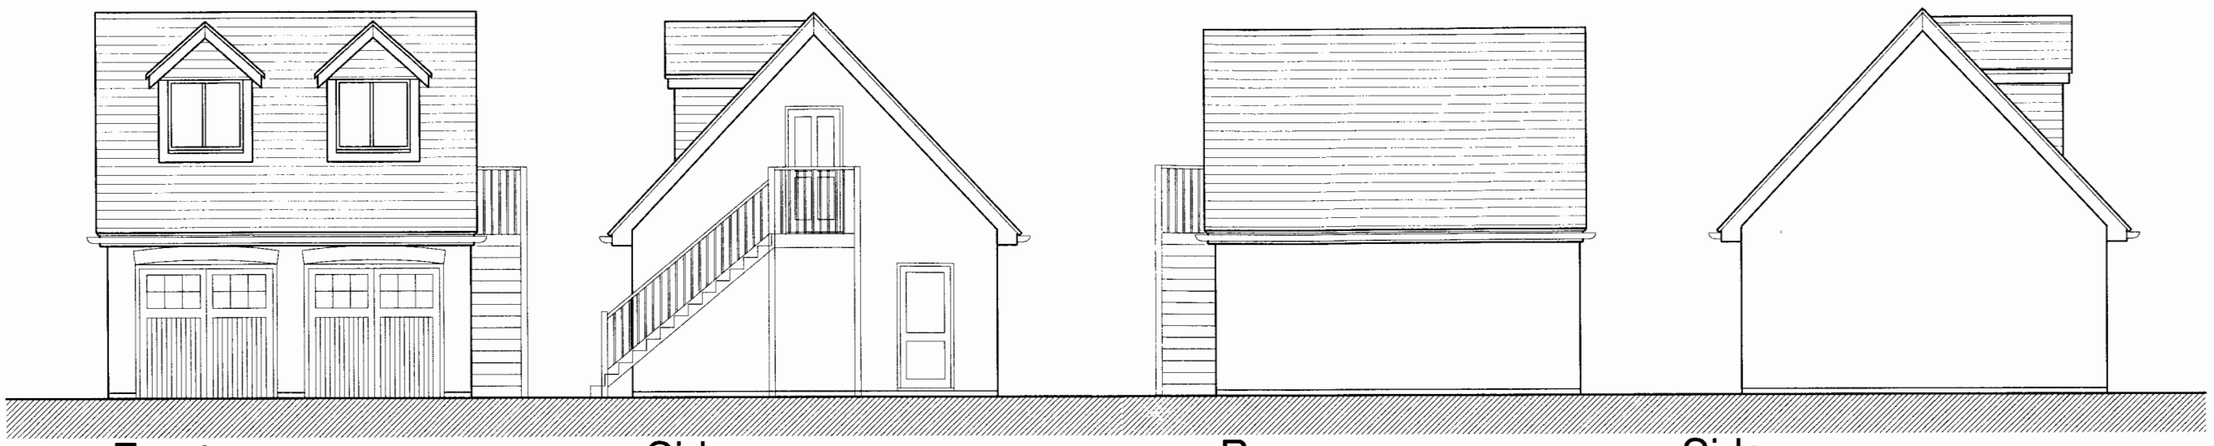


Section AA

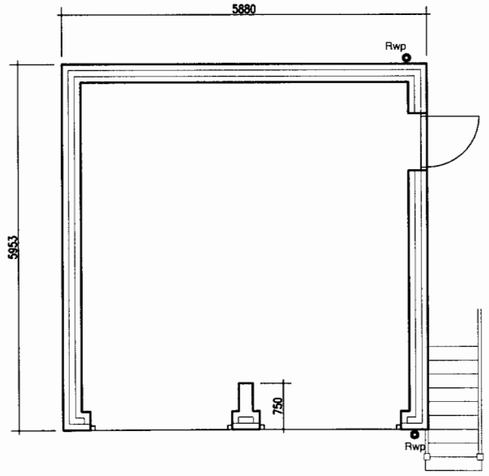

Ground Floor Plan

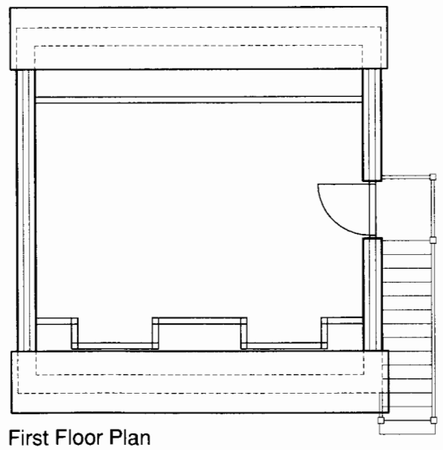

First Floor Plan

EASTLEIGH BOROUGH COUNCIL
DEVELOPMENT CONTROL SERVICE
PLAN No F/10/67581
Date Rec'd 14 JUL 2010
Decision

PROJECT
Proposed Garage
Firtrees, Bridge Road, Bursledon

CLIENT
East Pallant Developments

DRG TITLE
Plans, Elevations

PROJECT NO. JB

DRAWING NO. 201

SCALE 1:100

REV

Rev	DESCRIPTION	Dwn / Date	Chk / Date
-	-	-	-

This drawing is copyright and must not be disclosed to third parties without permission
Scaled dimensions are not to be used for construction

4 Queensgate
Queens Road
Fareham
Hampshire
PO16 0NW

Tel: 01329 288911
Fax: 01329 221913
E-mail: admin@m2architecture.com

m2 architecture
architectural technologist