

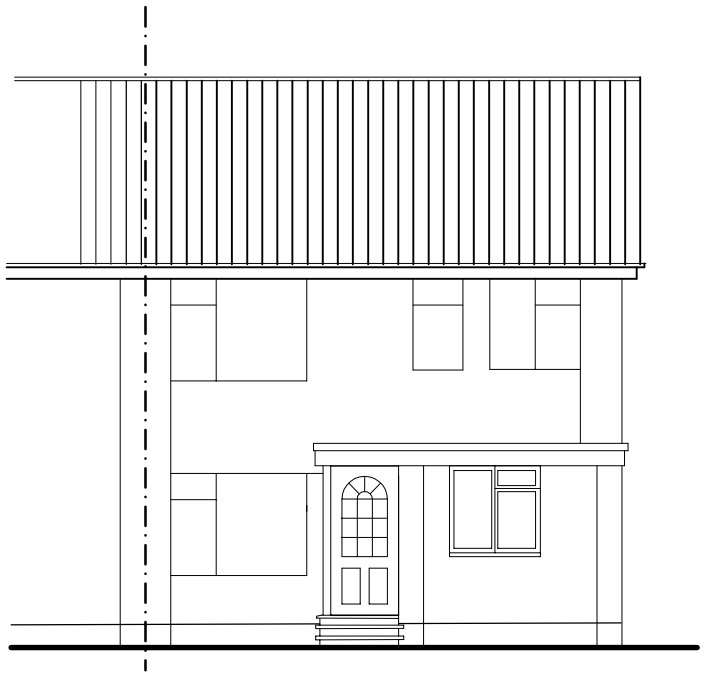



FRONT ELEVATION

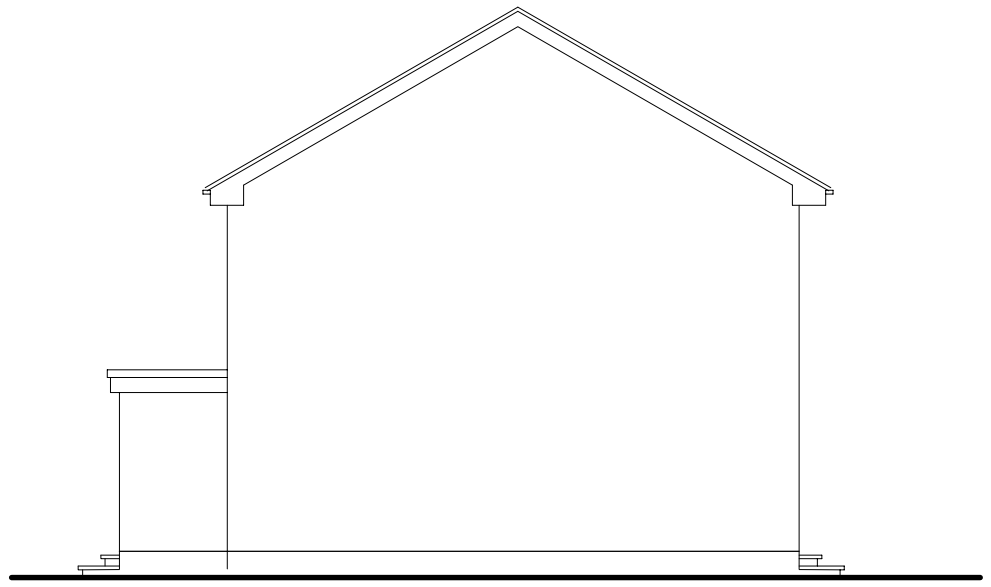

SIDE ELEVATION

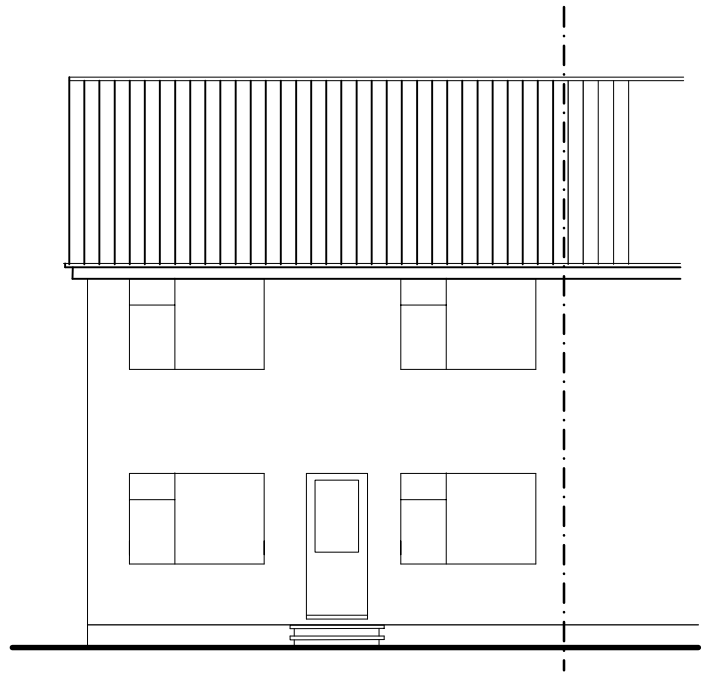


REAR ELEVATION

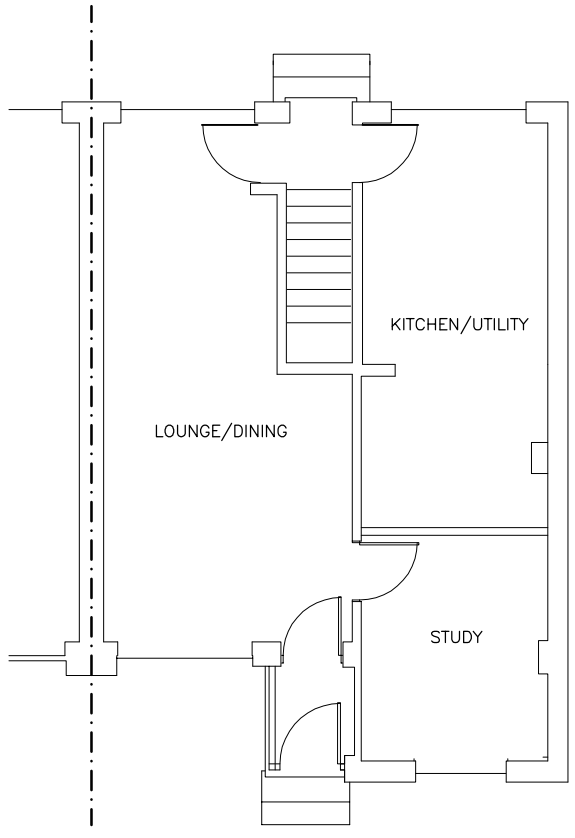

GROUND FLOOR PLAN

SCALE: 1 : 100

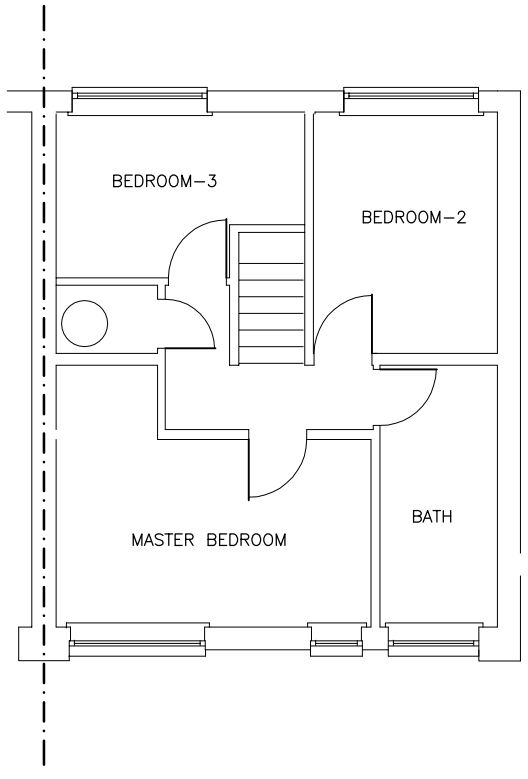

FIRST FLOOR PLAN

Brian Banyard Tel: 023 8026 8199
Structural & Architectural Design
4, Westmorland Way, Chandler's Ford, Hants. SO53 2LA.

JOB.
96a, ITCHEN AVENUJE
BISHOPSTOKE, HANTS.

FOR:– Mr. B. S. Lakhian.

TITLE.
EXISTING PLANS
AND ELEVATIONS

SCALE	DRAWN	DATE
1:50, 1:100	BB	July '11

ISSUE	DATE	DRAWING No.	REV.
		P-1110-2	.